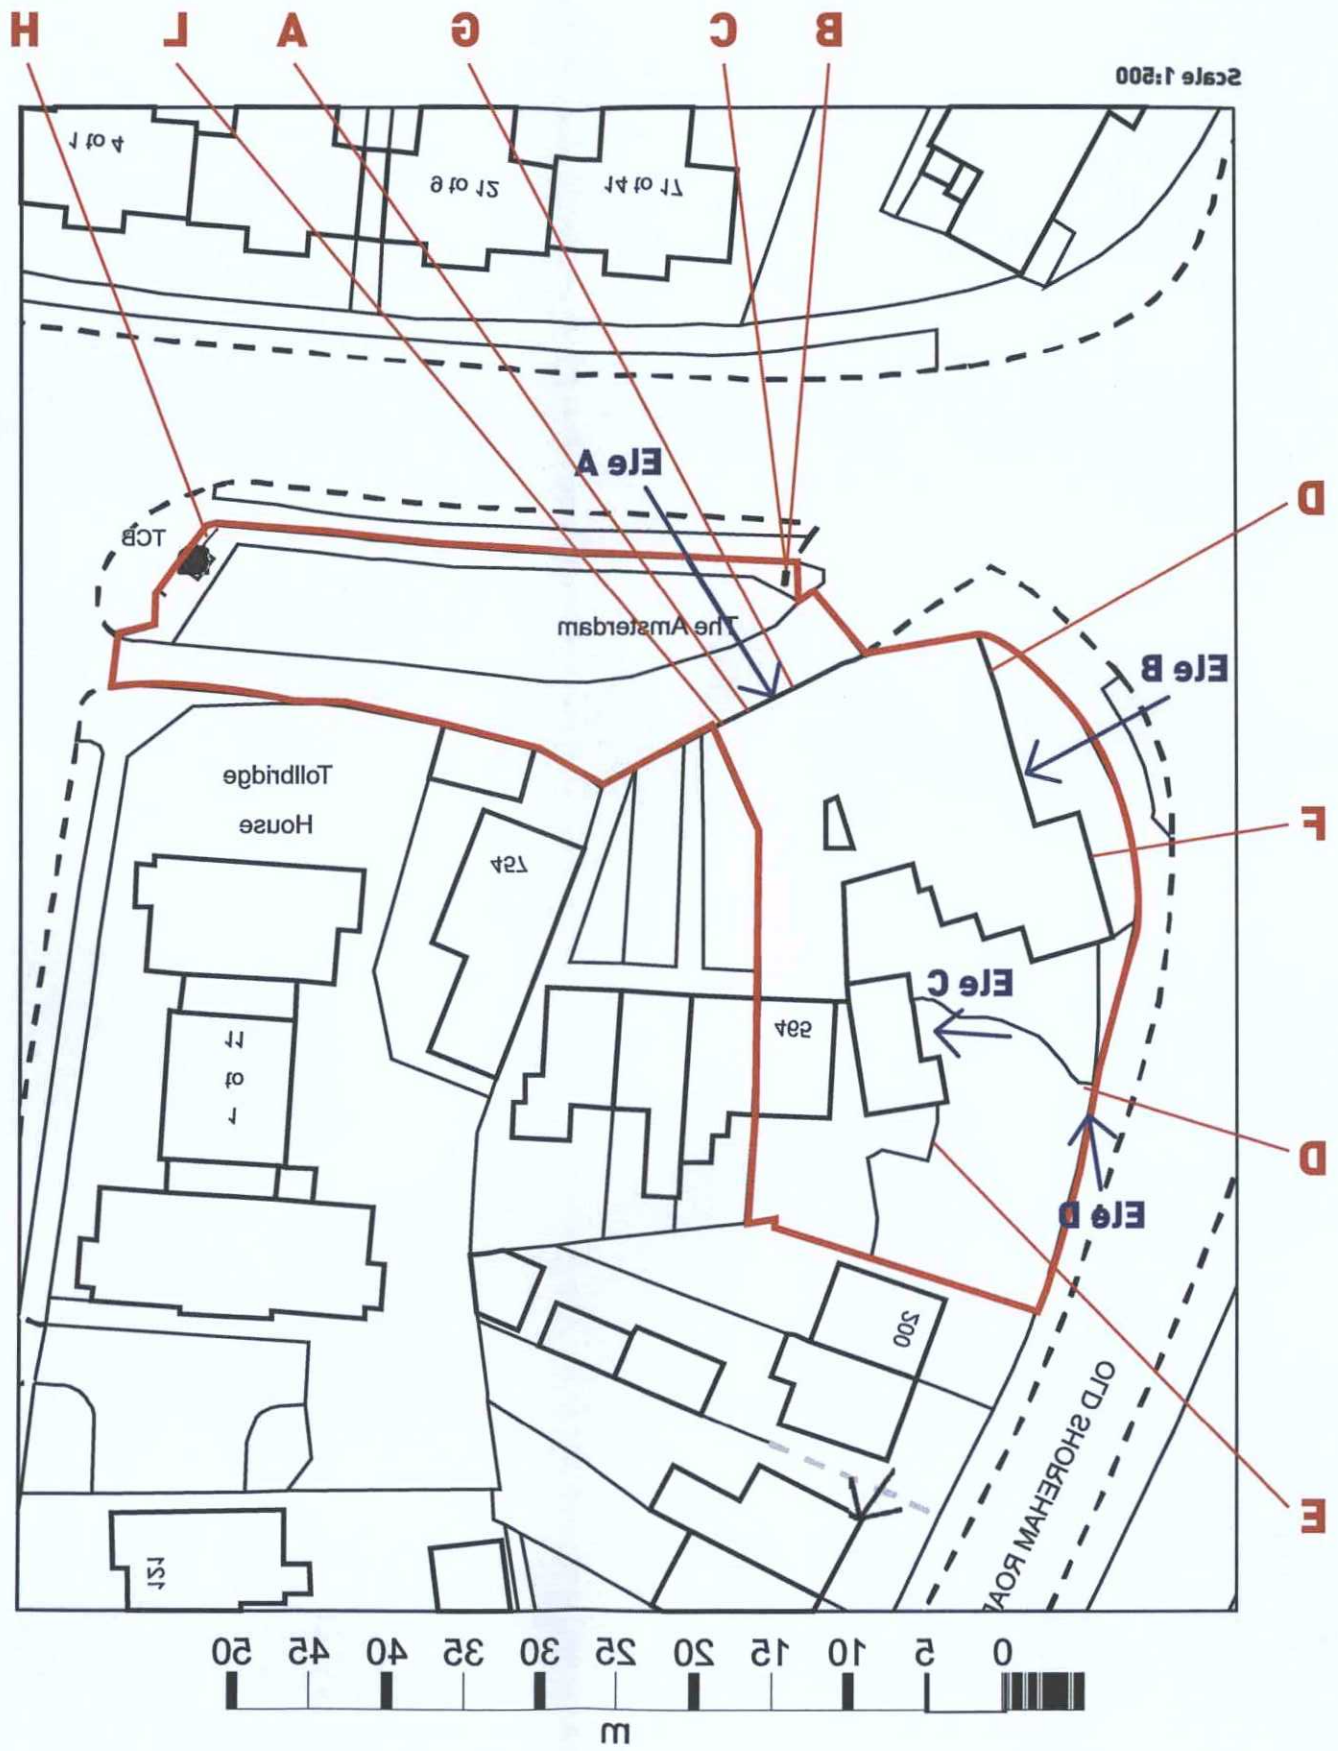

N

INSIGNIA
SIGNS & SERVICES

STAND OUT FROM THE CROWD

PLANNING
SITE DETAILS

W0005210

STONEGATE PUB CO.

AMSTERDAM INN

SHOREHAM

3a to 3b dr \ F - 27 to 27 dr

COLOURS

BLACK

SIGNS & DOORS

WHITE

LETTERS & RENDER

AMENDMENT

ADUR & WORTHING PLANNING SERVICES	
PLAN	AWDM/ 1815/16
DATE VALID	27 JAN 2017

NB: PLEASE ALWAYS REFER TO ACTUAL PAINT REFERENCES FOR AN ACCURATE COLOUR MATCH.

THIS DOCUMENT IS THE PROPERTY OF INSIGNIA SIGNS & SERVICES LTD. WHO OWN THE COPYRIGHT THEREIN.

THE INFORMATION IN THIS DOCUMENT IS GIVEN IN CONFIDENCE AND WITHOUT THE WRITTEN PERMISSION OF INSIGNIA SIGNS & SERVICES LTD.

GIVEN BY CONTRACT OR OTHERWISE THE DOCUMENT MUST NOT BE COPIED, REPRINTED OR REPRODUCED IN ANY MATERIAL FORM EITHER WHOLLY OR IN PART NOR MUST THE CONTENTS OF THE DOCUMENT OR ANY METHOD OR TECHNIQUE AVAILABLE THERE FROM BE DISCLOSED TO ANY THIRD PARTY.

0113 243 8533
WWW.INSIGNIASIGNS.BIZ

OS PLAN TWO - ST\AI\04

ALL ILLUMINATED SIGNAGE DOES NOT EXCEED 500CD\M2

SCALE 1:500 @ A3

COPY LICENCE NO. 100048453