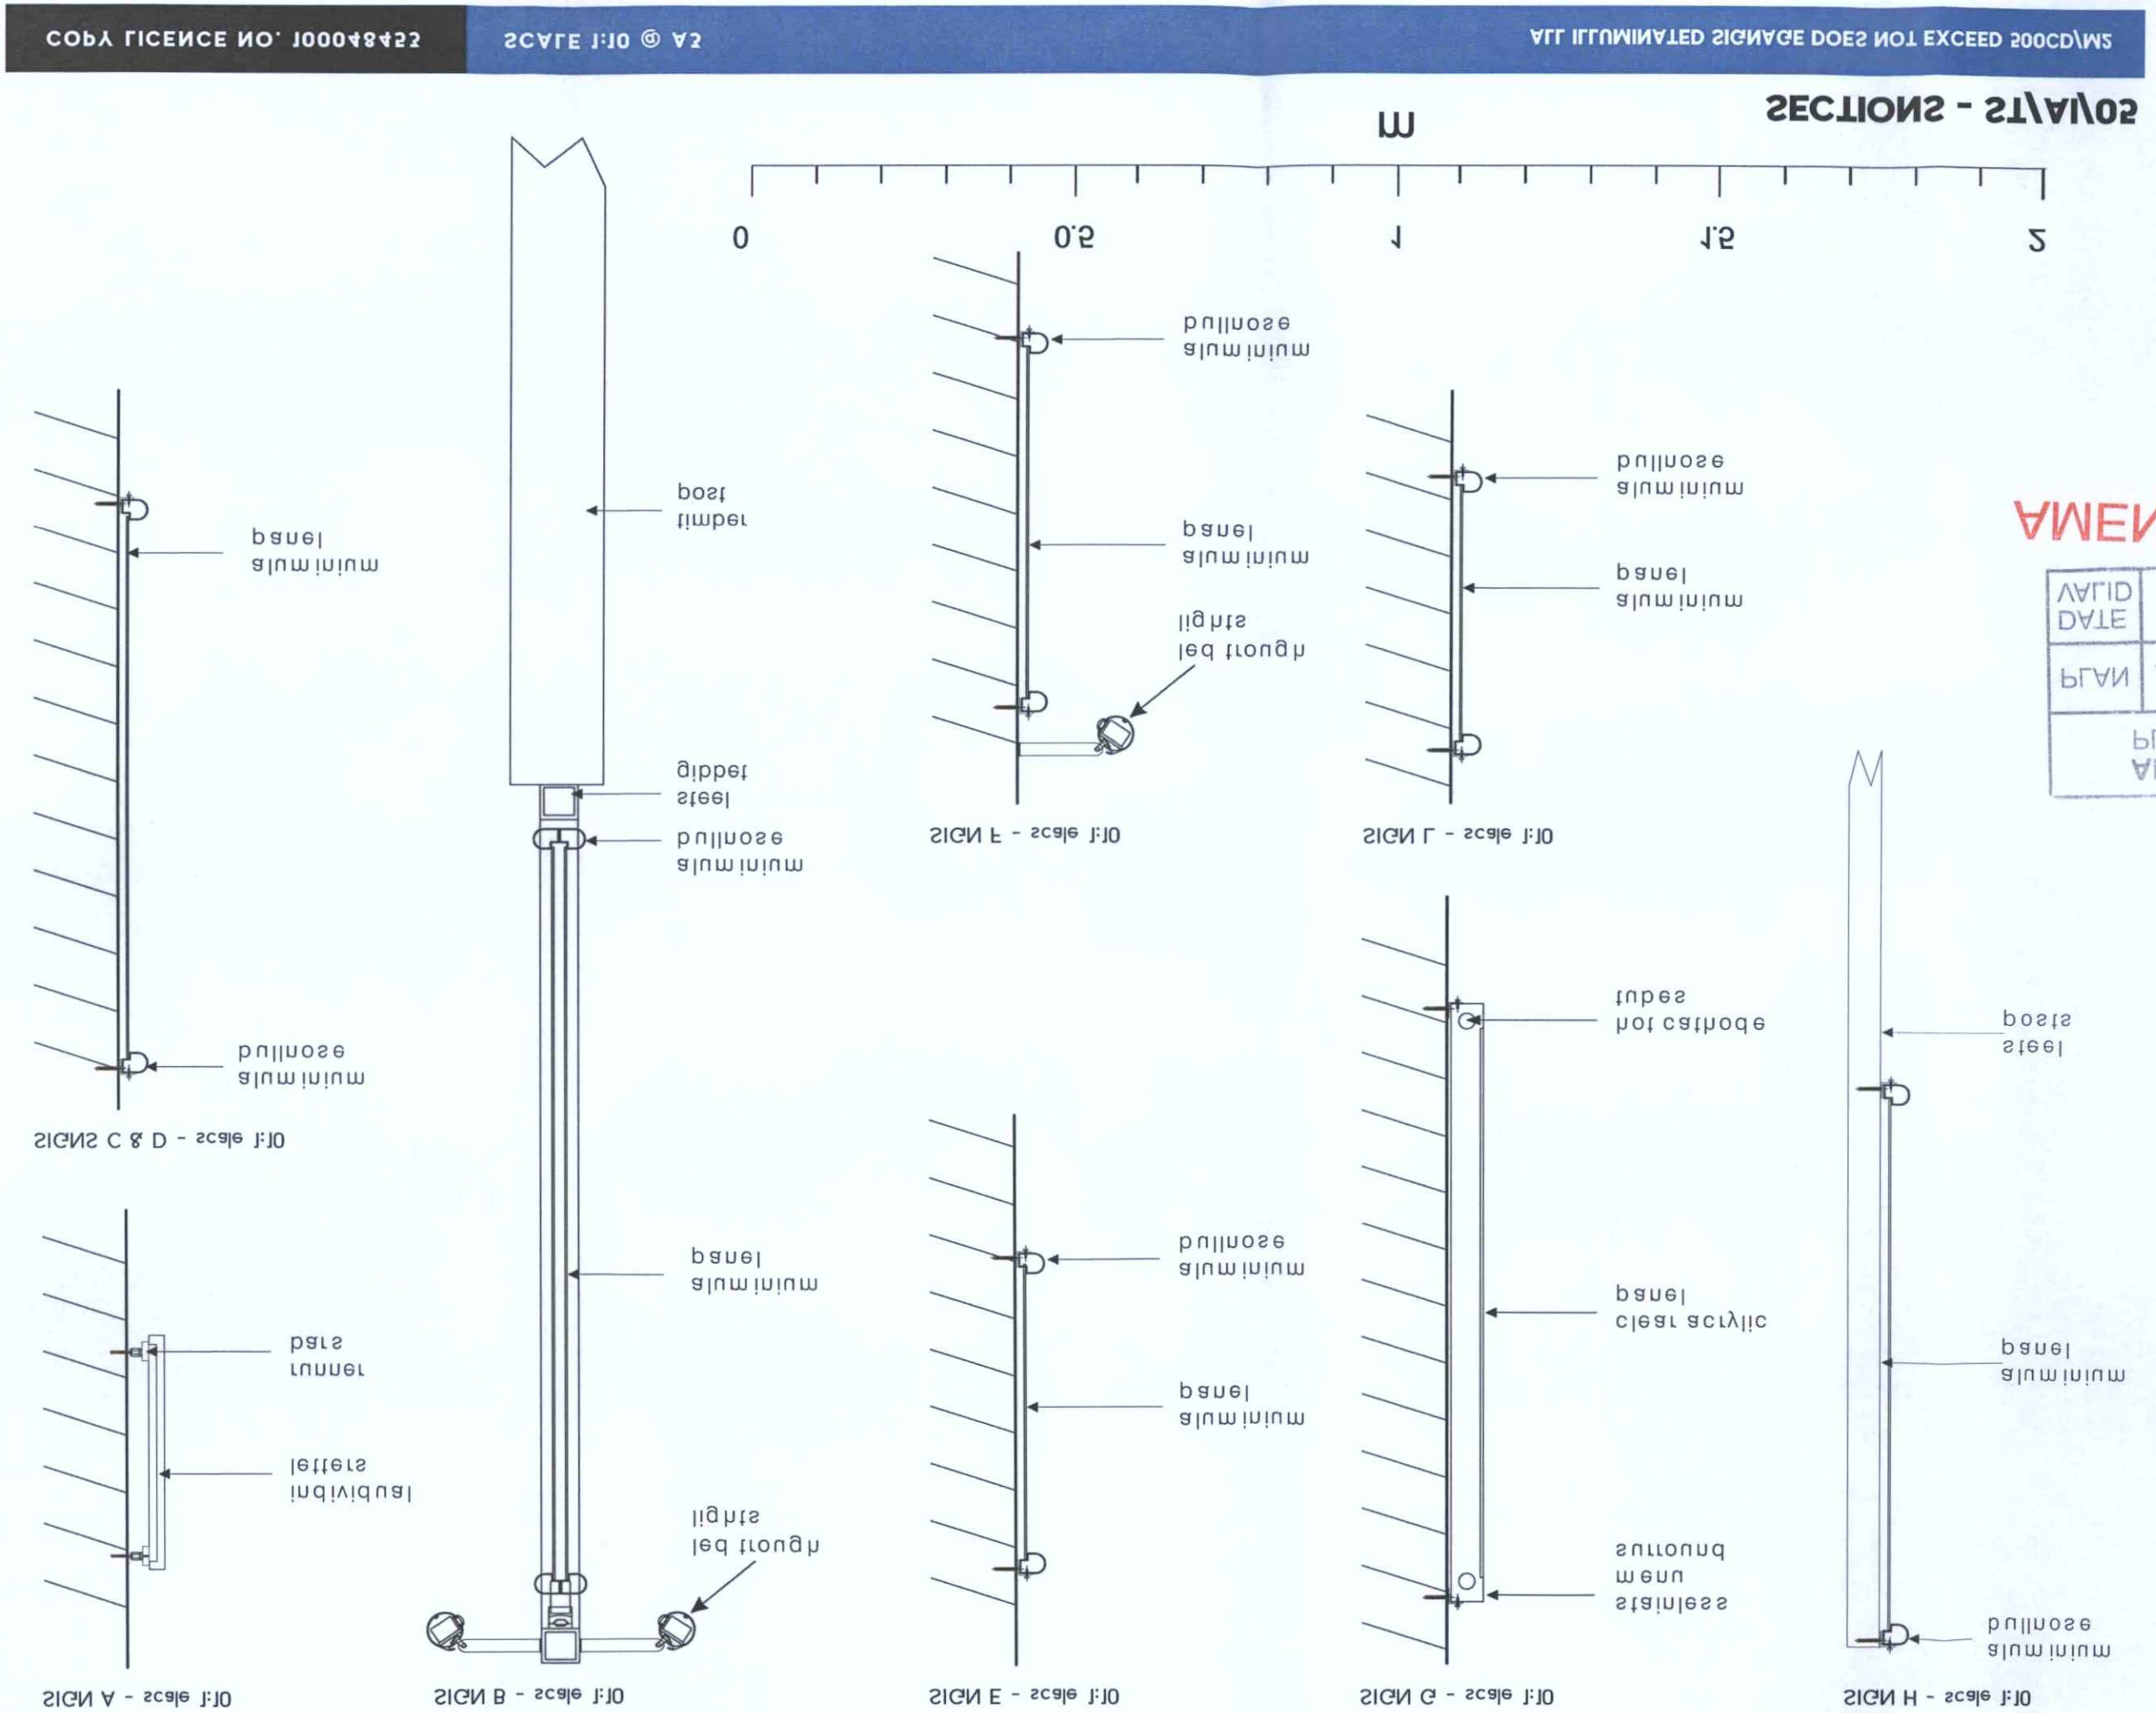

ALL ILLUMINATED SIGNAGE DOES NOT EXCEED 500CD\M2

SCALE 1:10 @ A3

COPY LICENCE NO. 100048455

0113 242 8533

WWW.INSIGNIASIGNS.BIZ

THIS DOCUMENT IS THE PROPERTY OF INSIGNIA SIGNS & SERVICES LTD. WHO OWN THE COPYRIGHT THEREIN. THE INFORMATION IN THIS DOCUMENT IS GIVEN IN CONFIDENCE AND WITHOUT THE WRITTEN PERMISSION OF INSIGNIA SIGNS & SERVICES LTD. GIVEN BY CONTRACT OR OTHERWISE THE DOCUMENT MUST NOT BE COPIED, REPRINTED OR REPRODUCED IN ANY MATERIAL FORM EITHER WHOLLY OR IN PART NOR MUST THE CONTENTS OF THE DOCUMENT OR ANY METHOD OR TECHNIQUE AVAILABLE THERE FROM BE DISCLOSED TO ANY THIRD PARTY.

NB: PLEASE ALWAYS REFER TO ACTUAL PAINT REFERENCES FOR AN ACCURATE COLOUR MATCH.

AMENDMENT

PLAN	AWDM\1815/10
DATE	27 JAN 2011
PLANNING SERVICES	
ADUR & WORTHING	

LETTERS & RENDER

WHITE

SIGNS & DOORS

BLACK

COLOURS

Et to be qr\F - 2 of 2 qr

SHOREHAM

AMSTERDAM INN

STONEGATE PUB CO.

W0005210

SITE DETAILS

PLANNING

STAND OUT FROM THE CROWD

SIGNS & SERVICES

INSIGNIA