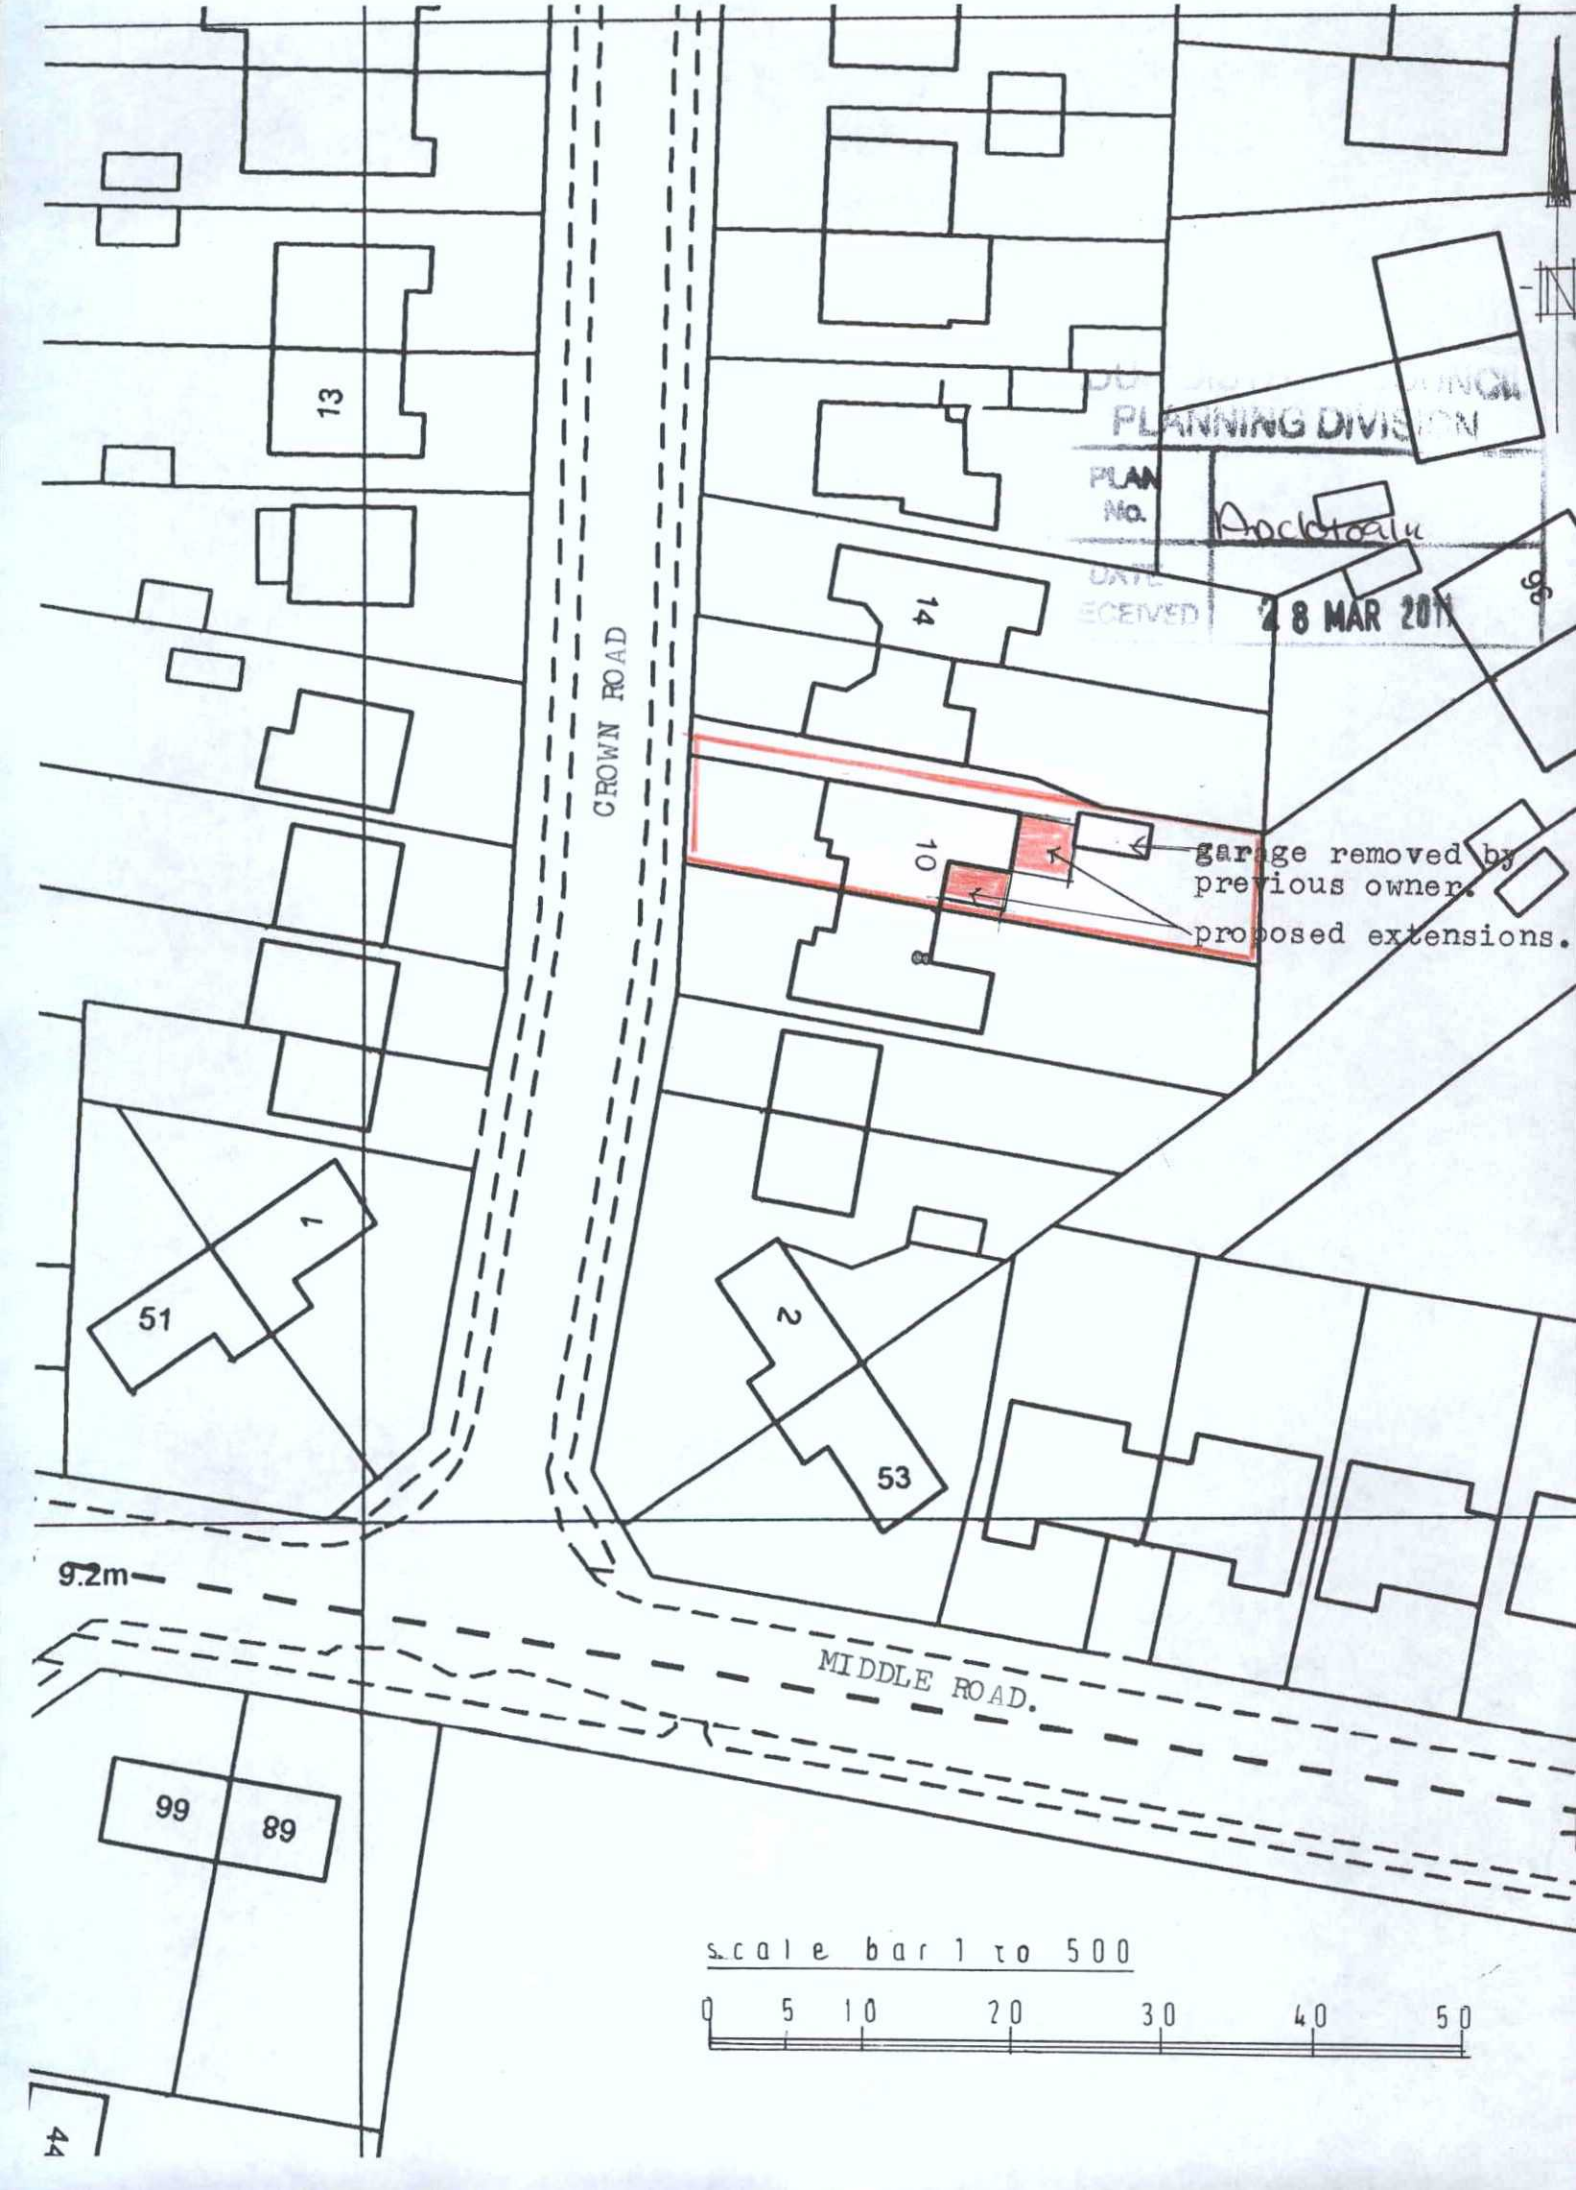
PLANNING DIVISION
PLAN No.
DATE RECEIVED
28 MAR 2011
CROWN ROAD
13
14
10
96
garage removed by previous owner.
proposed extensions.
1
51
2
53
9.2m
MIDDLE ROAD.
99
89
44
scale bar 1 to 500
0 5 10 20 30 40 50