

DO NOT SCALE FROM THIS DRAWING XX

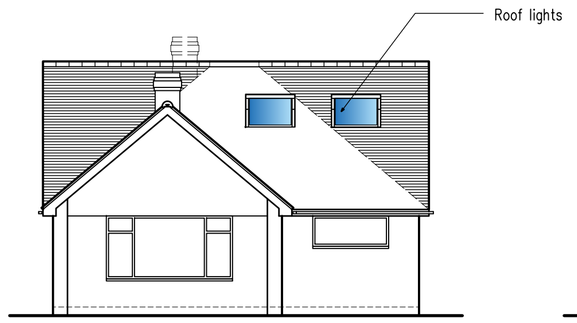


West Elevation




South Elevation

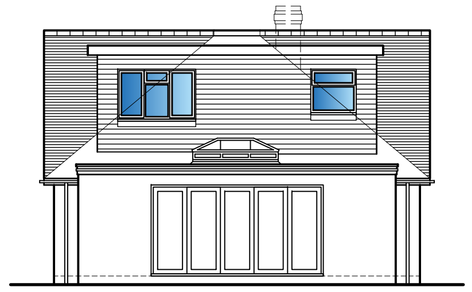


East Elevation

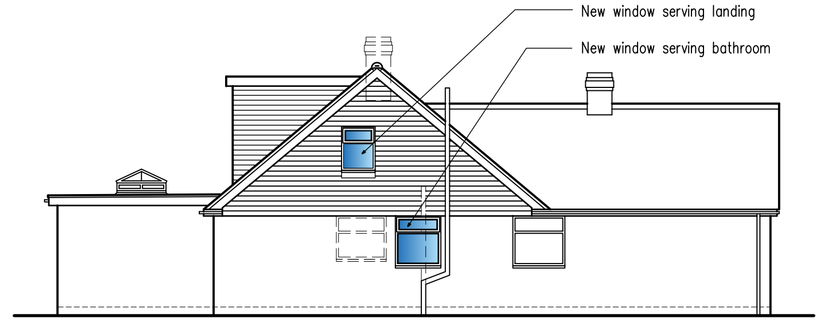


North Elevation

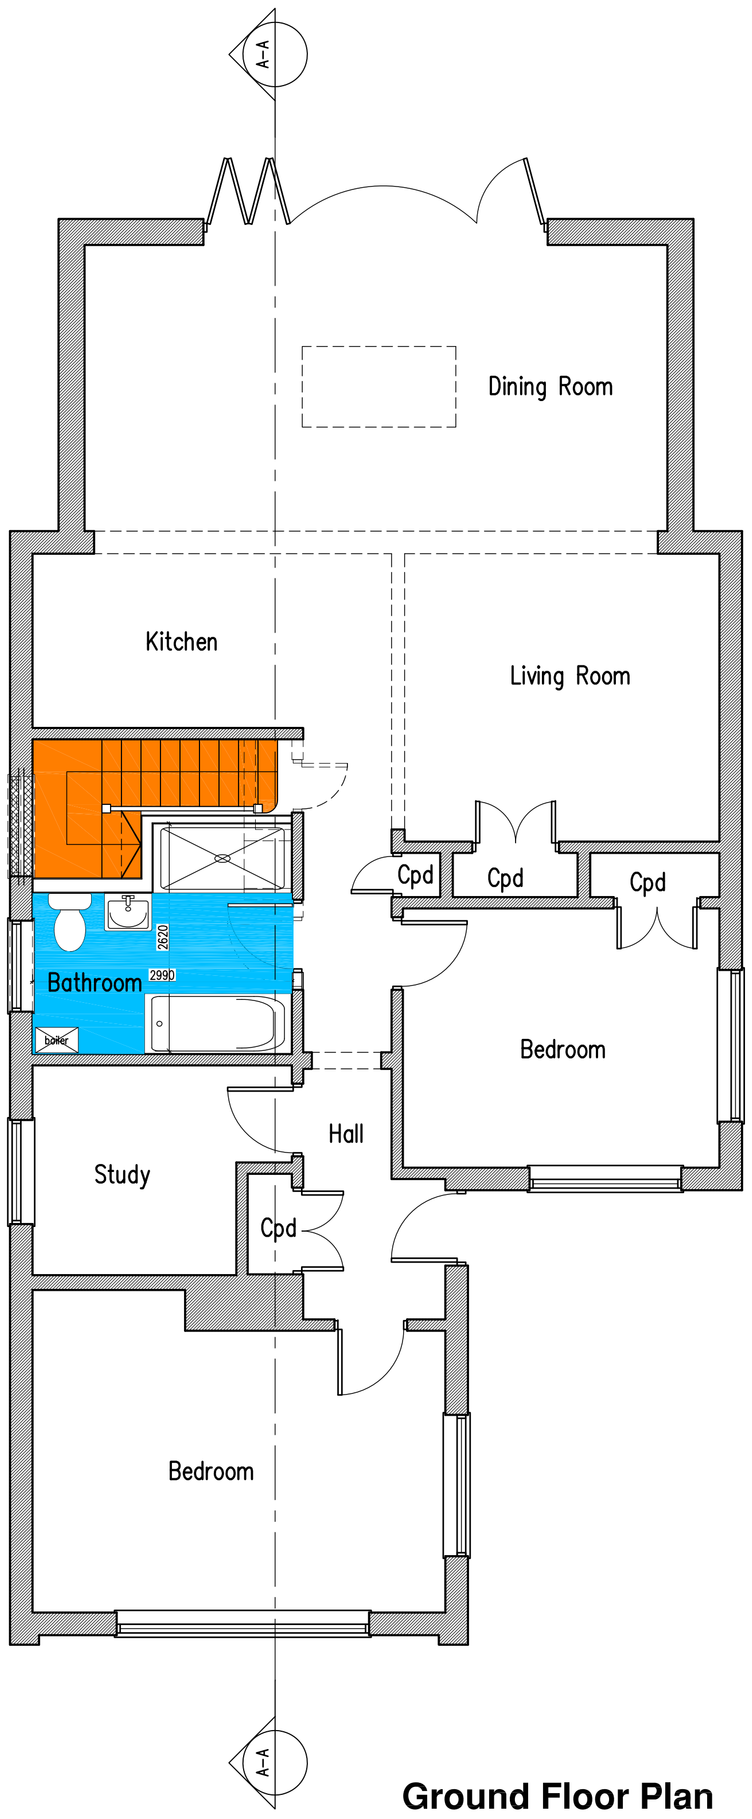


Ground Floor Plan

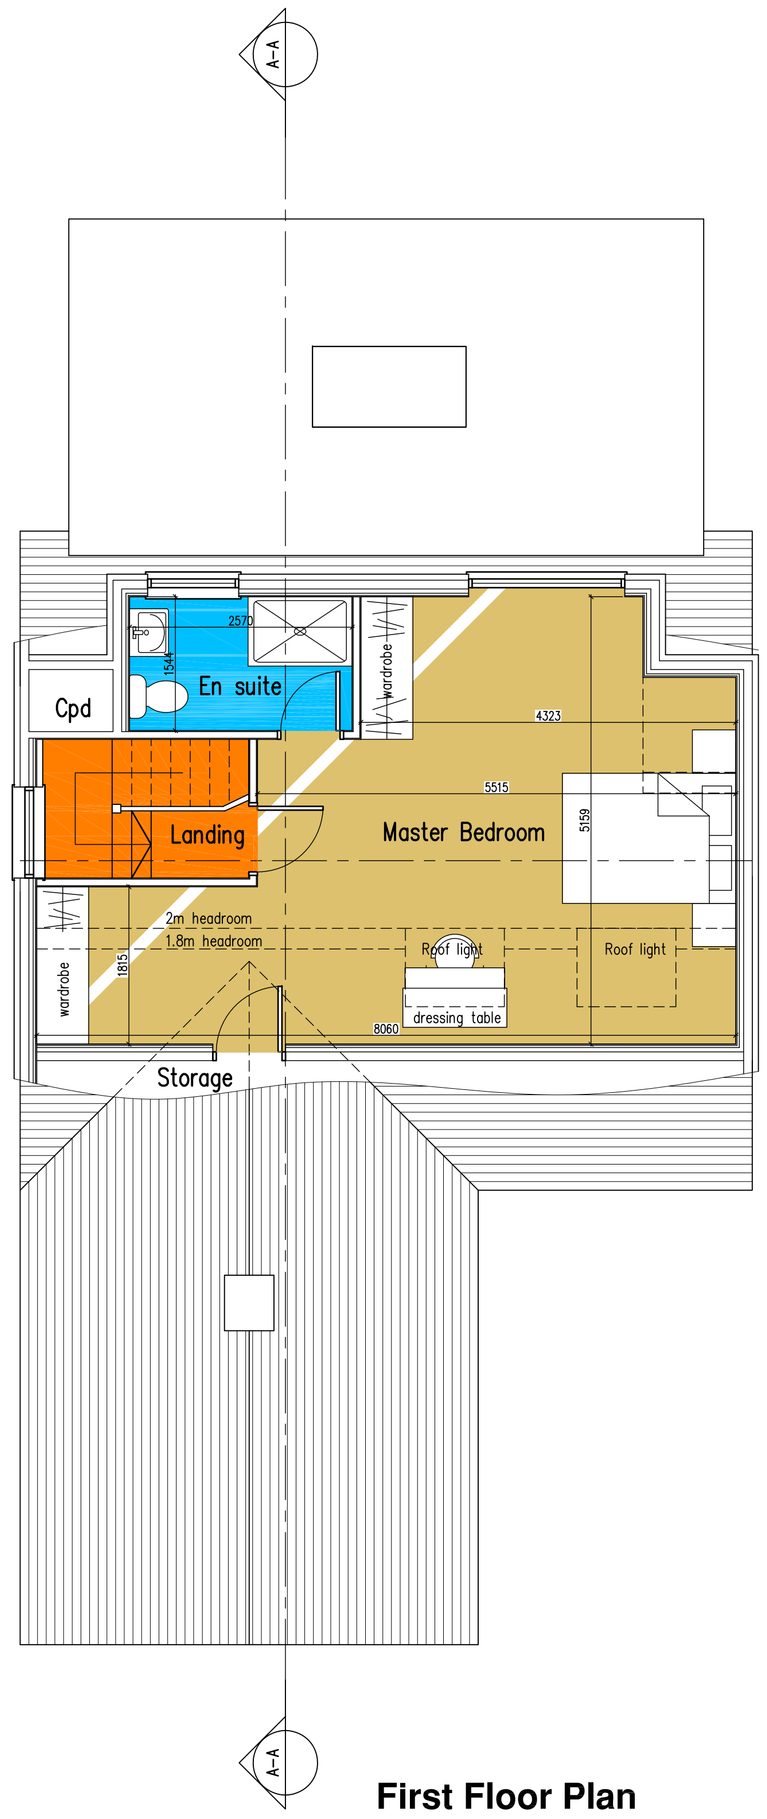


First Floor Plan

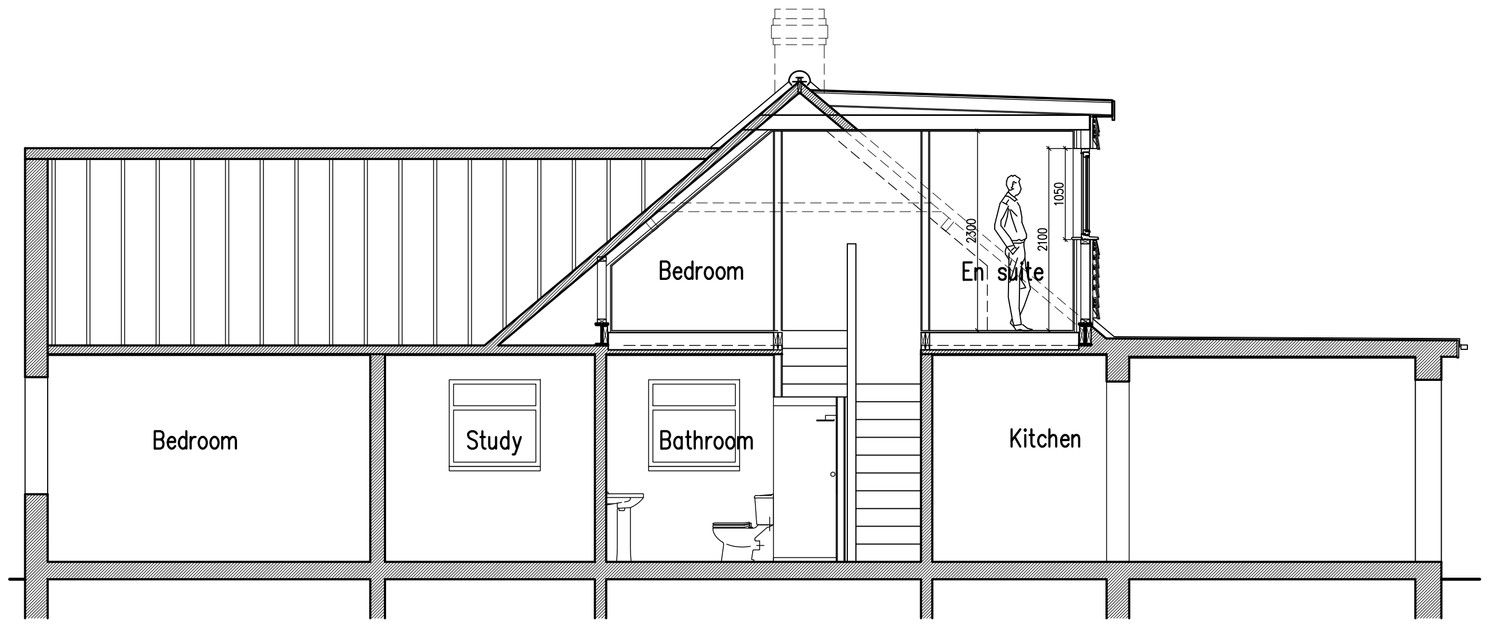

Section A-A

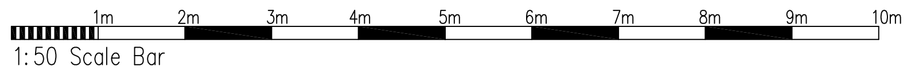

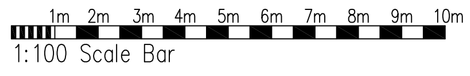

Proposed Conversion of Roof Space & Internal Alterations at: 59 Kingston Lane, Southwick, West Sussex

rja Planning & Building Consultants Ltd.
9 Sea Spray Avenue
Shoreham-By-Sea
West Sussex BN43 5PR
t: 01273 467297 mob: 07971 375739
e: rex@rjapbc.co.uk web: www.rjapbc.co.uk

Chartered Institute of Architectural Technologists

PROJECT: 59 Kingston Lane, Southwick BN42 4SP
DRAWING TITLE: Proposed Floor Plans & Elevations
CLIENT: Pauline Woodhouse
DWG NO: 22915-01
REVISION:
SCALE: 1:50, 1:100
DATE: 24.11.22
DRAWN: rex