
ADUR & WORTHING
PLANNING SERVICES
PLAN AWDM/1744/14
DATE VALID - 9 SEP 2014

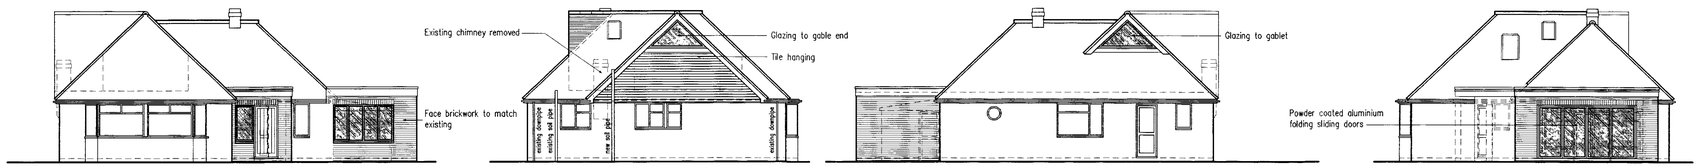


West Elevation
As Proposed
1:100


North Elevation
As Proposed
1:100

East Elevation
As Proposed
1:100

South Elevation
As Proposed
1:100

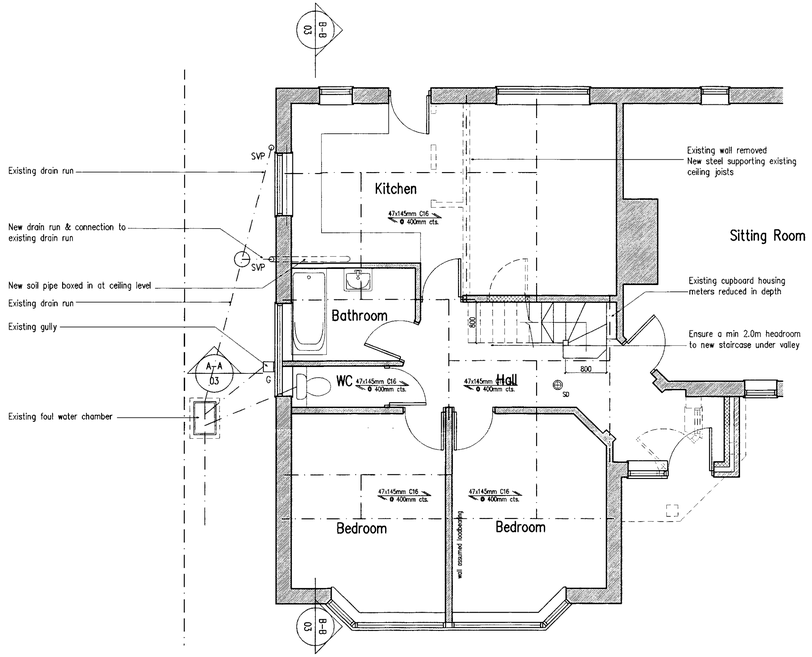

Ground Floor Plan
As Proposed
1:50

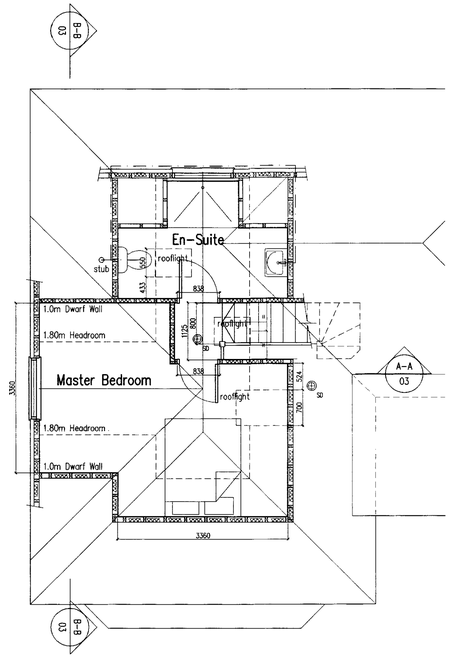

First Floor Plan
As Proposed
1:50

B Aug 2014 Detail added
A Aug 2014 Amended to clients comments

Project:
Conversion Of Roof Space & Extension at:
49 Cecil Road
Lancing

Drawing title:
Floor Plans & Elevations
As Proposed

Client:
Ms. T. Davey-John

Copyright of:
Clive Voller Associates
Chartered Building Surveyors
Garden Cottage
Farm Lane
Ditchling
BN6 8UN
Tel: 01444 871010
Fax: 01444 870099
Web: www.clivevoller.com
RICS

Scale:
1:50, 1:100

Date:
Aug 2014

Drawn:

Drg. No.
02

Rev'n
B