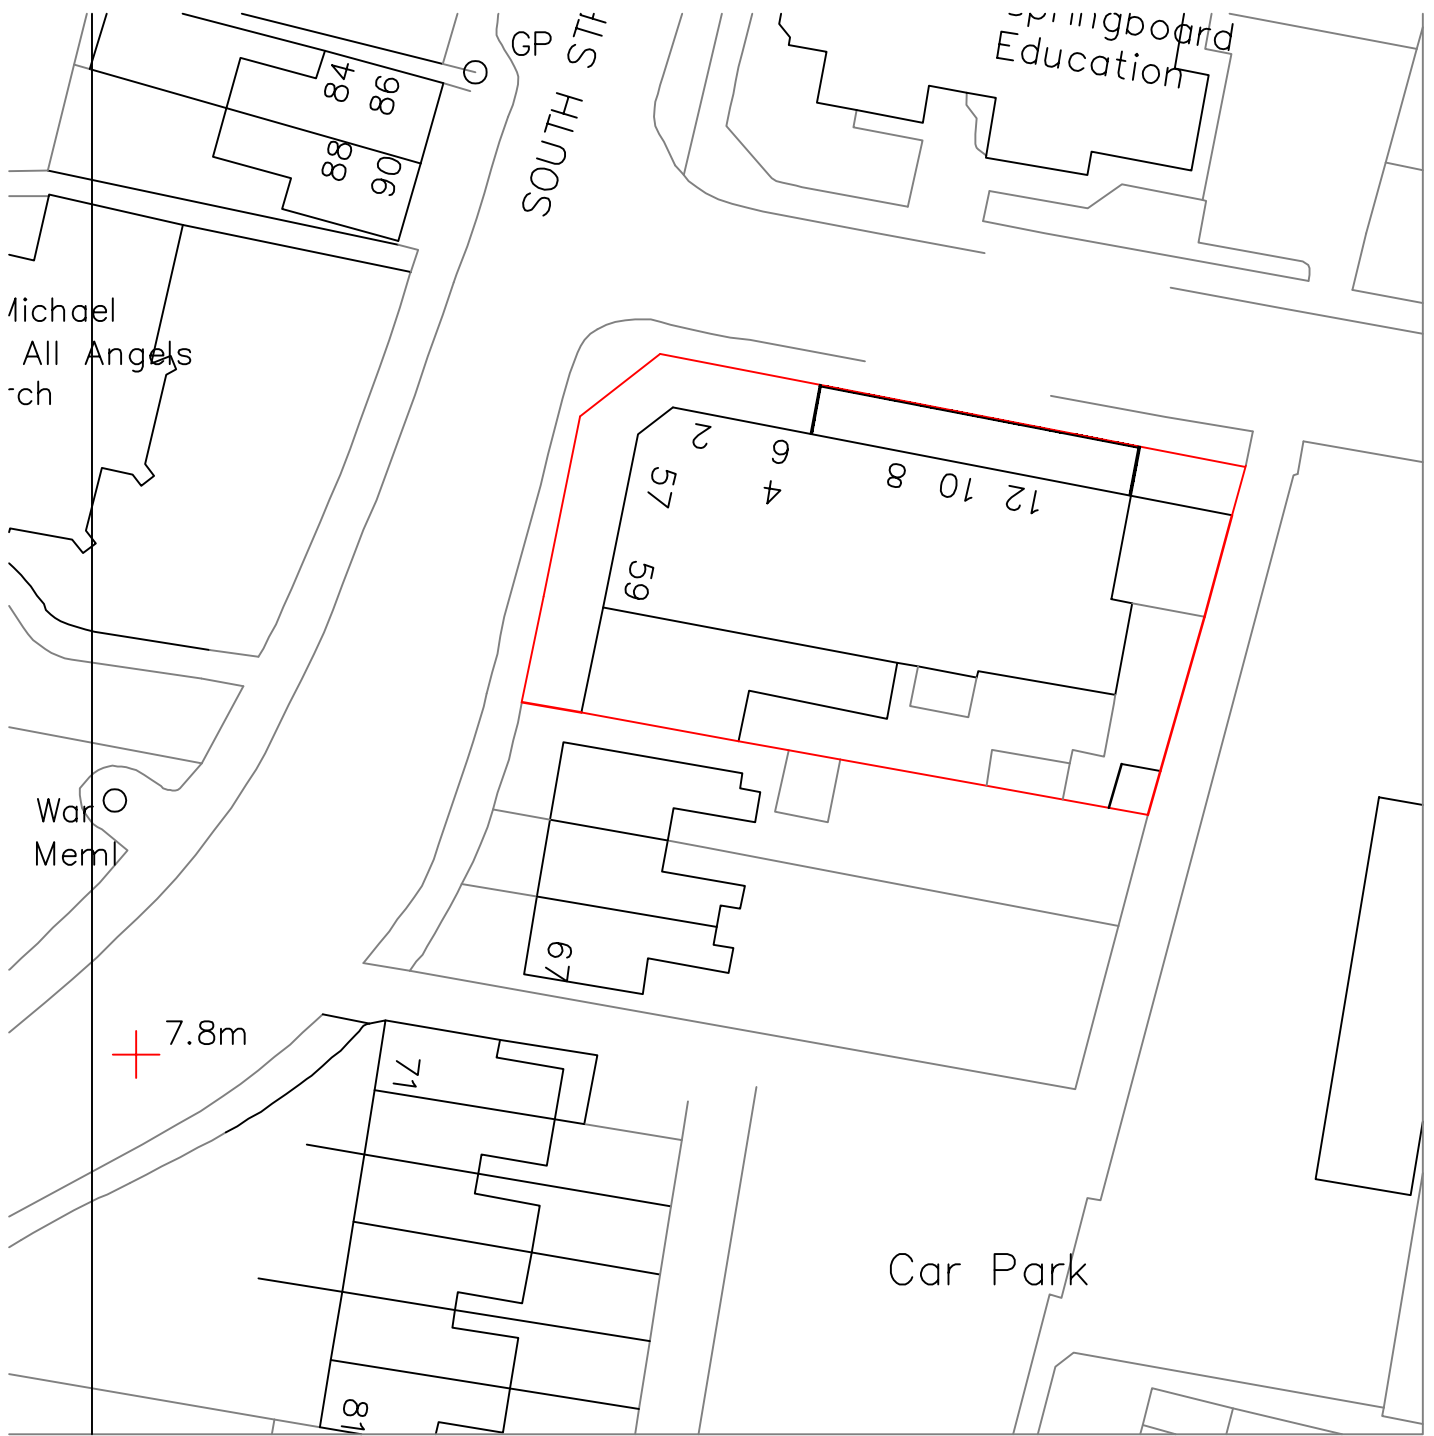


Metres
61 South Street
Lancing
West Sussex
Block Plan 1:500
A4 Paper