




Proposed Front (North) Elevation

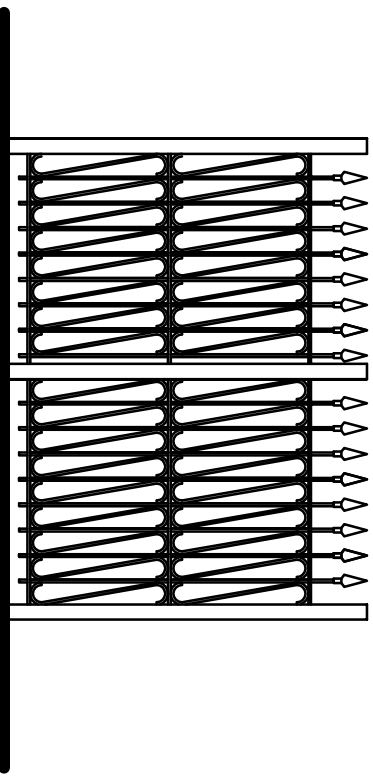

Proposed Side (East) Elevation

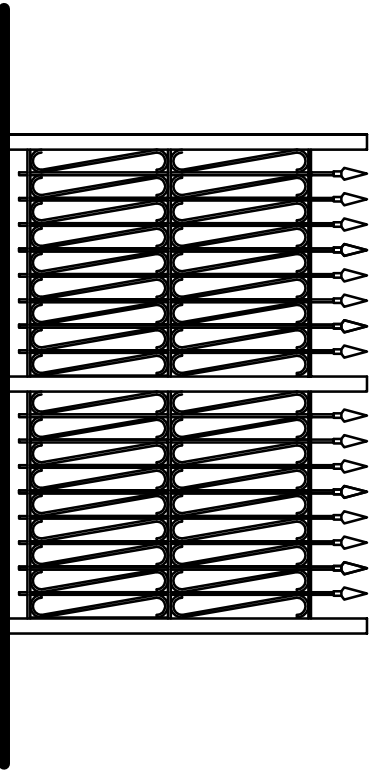

Proposed Side (West) Elevation

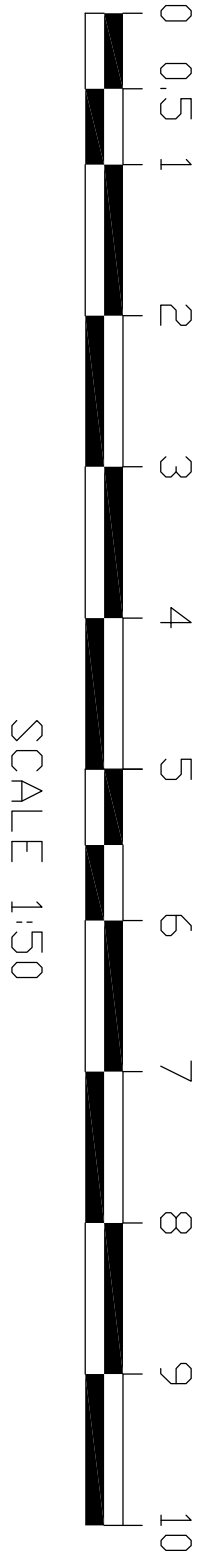

|   |                                                                                     |
|---|-------------------------------------------------------------------------------------|
| <b>Tony Rogers</b><br><b>Building Consultants</b><br>Address: 40 Dawn Crescent, Upper Beeding<br>West Sussex, BN44 3WH<br>Telephone: 01903 815225 Fax: 01903 815225 |                                                                                     |
| Rev:   | Date: <u>July 2026</u> Revision Description: <u>Scale altered</u>                   |
|   |                                                                                     |
|   |                                                                                     |
|   |                                                                                     |
| Client:   | <i>Gardner &amp; Scardfield</i>                                                     |
| Address:   | <i>2-16 Perhill Road</i><br><i>Lancing</i><br><i>West Sussex</i><br><i>BN15 8HJ</i> |
| Project:   | <i>Proposed 2.4m</i><br><i>high fence and gates</i>                                 |
| Scale:   | <i>1:50</i>                                                                         |
| Paper Size   | <i>A1</i>                                                                           |
| Date:   | <i>July 2026</i>                                                                    |
| Drawing No:   | <i>14 / 931 / 11</i>                                                                |
| Drawn By:   | <i>AWR</i>                                                                          |
| Revision: <i>A</i>   |                                                                                     |