



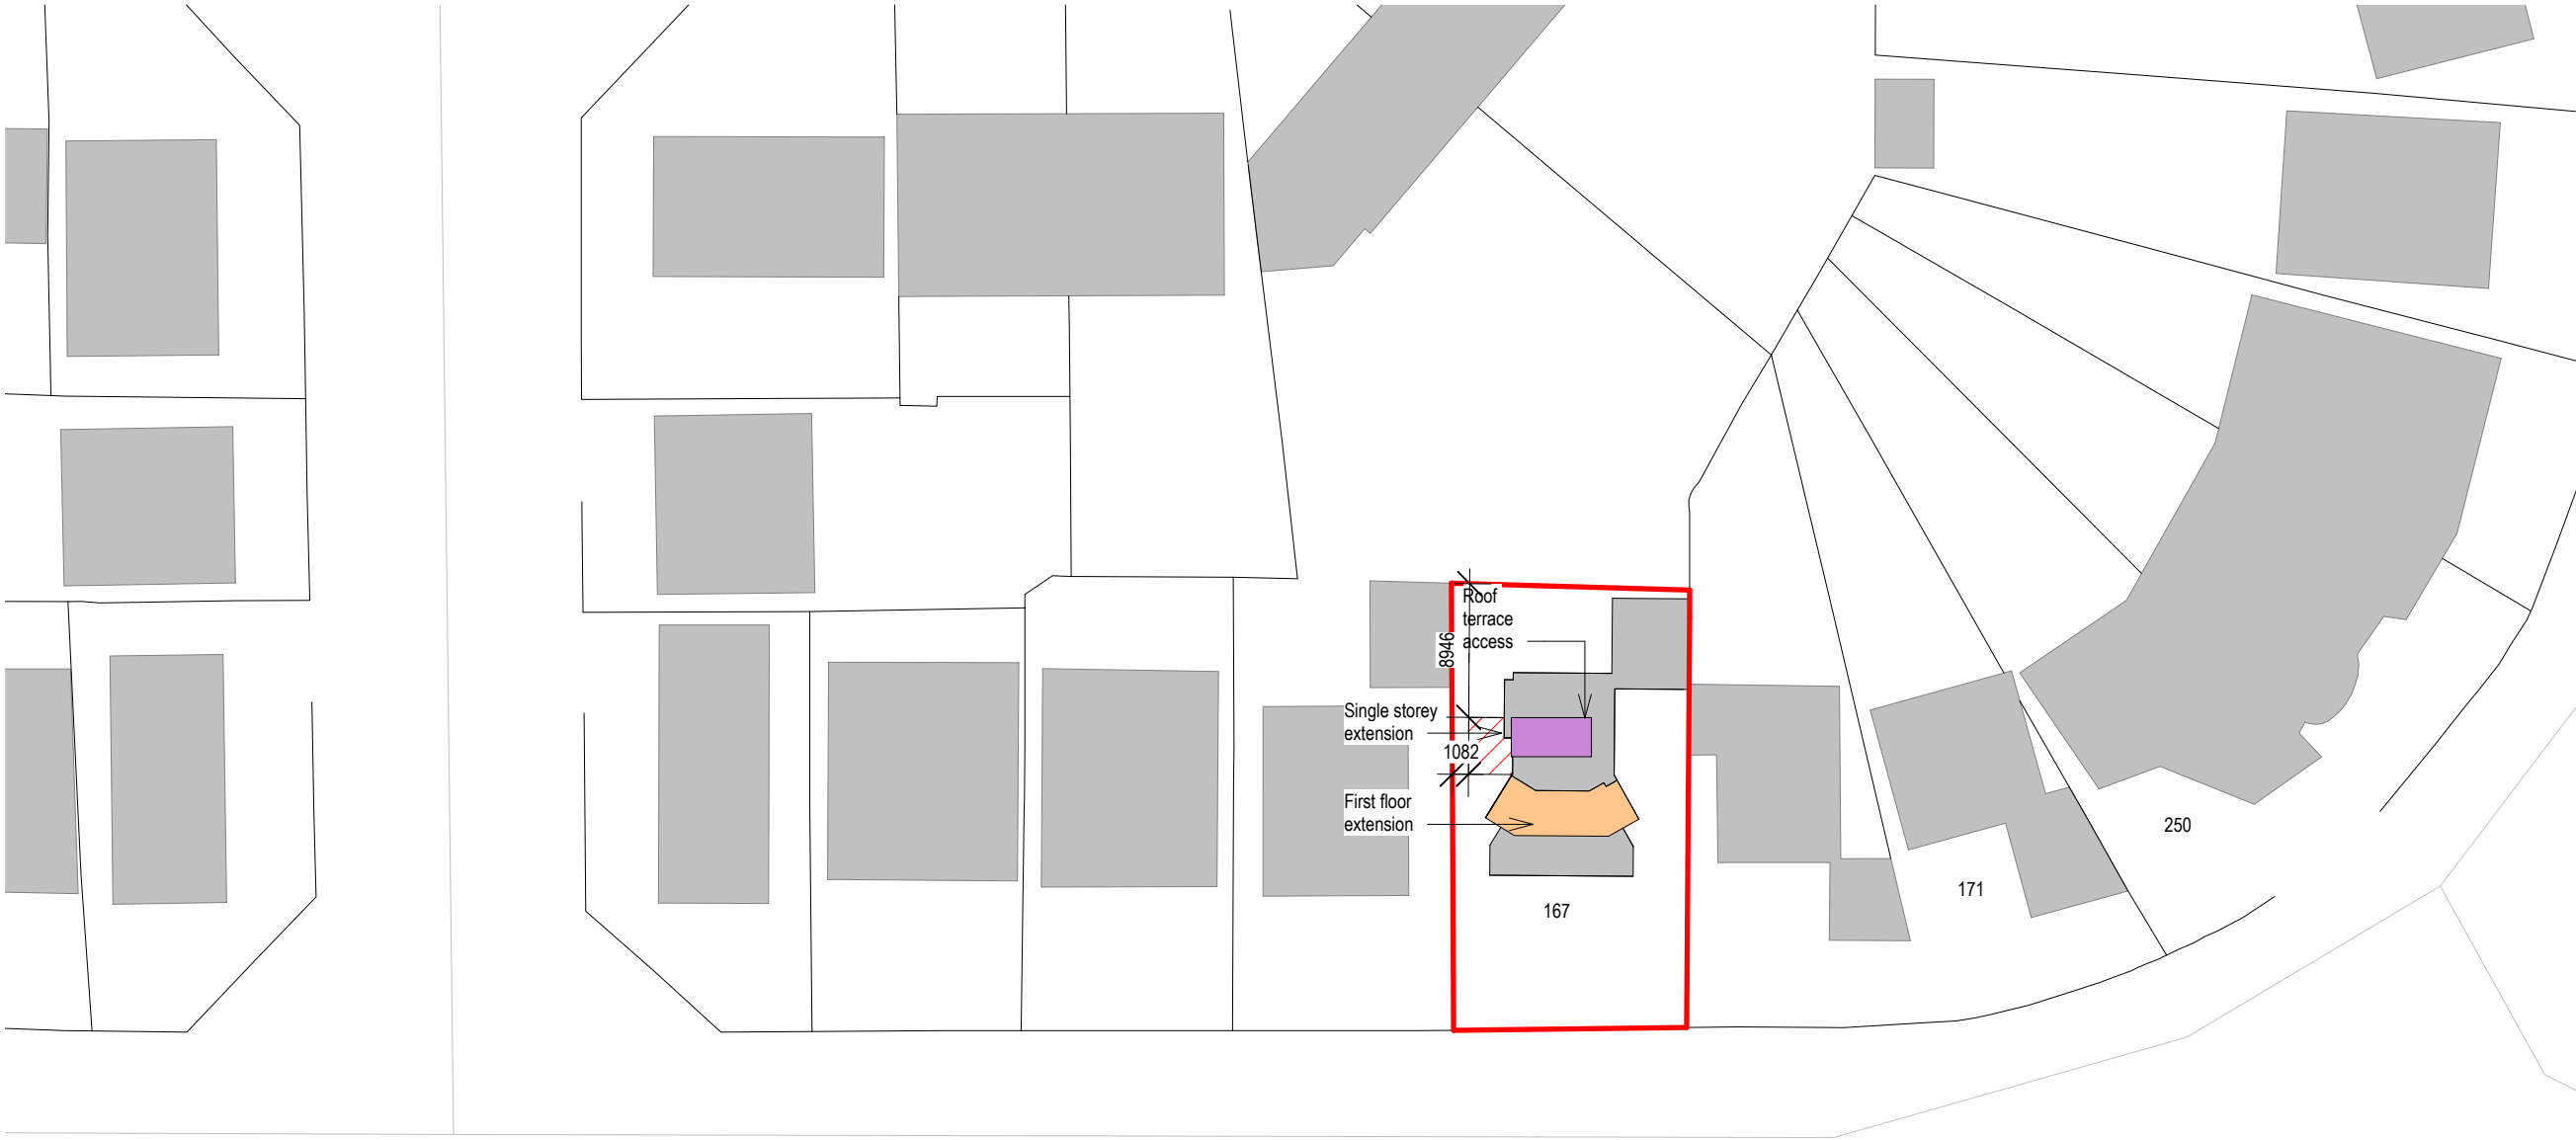

Old Fort Road

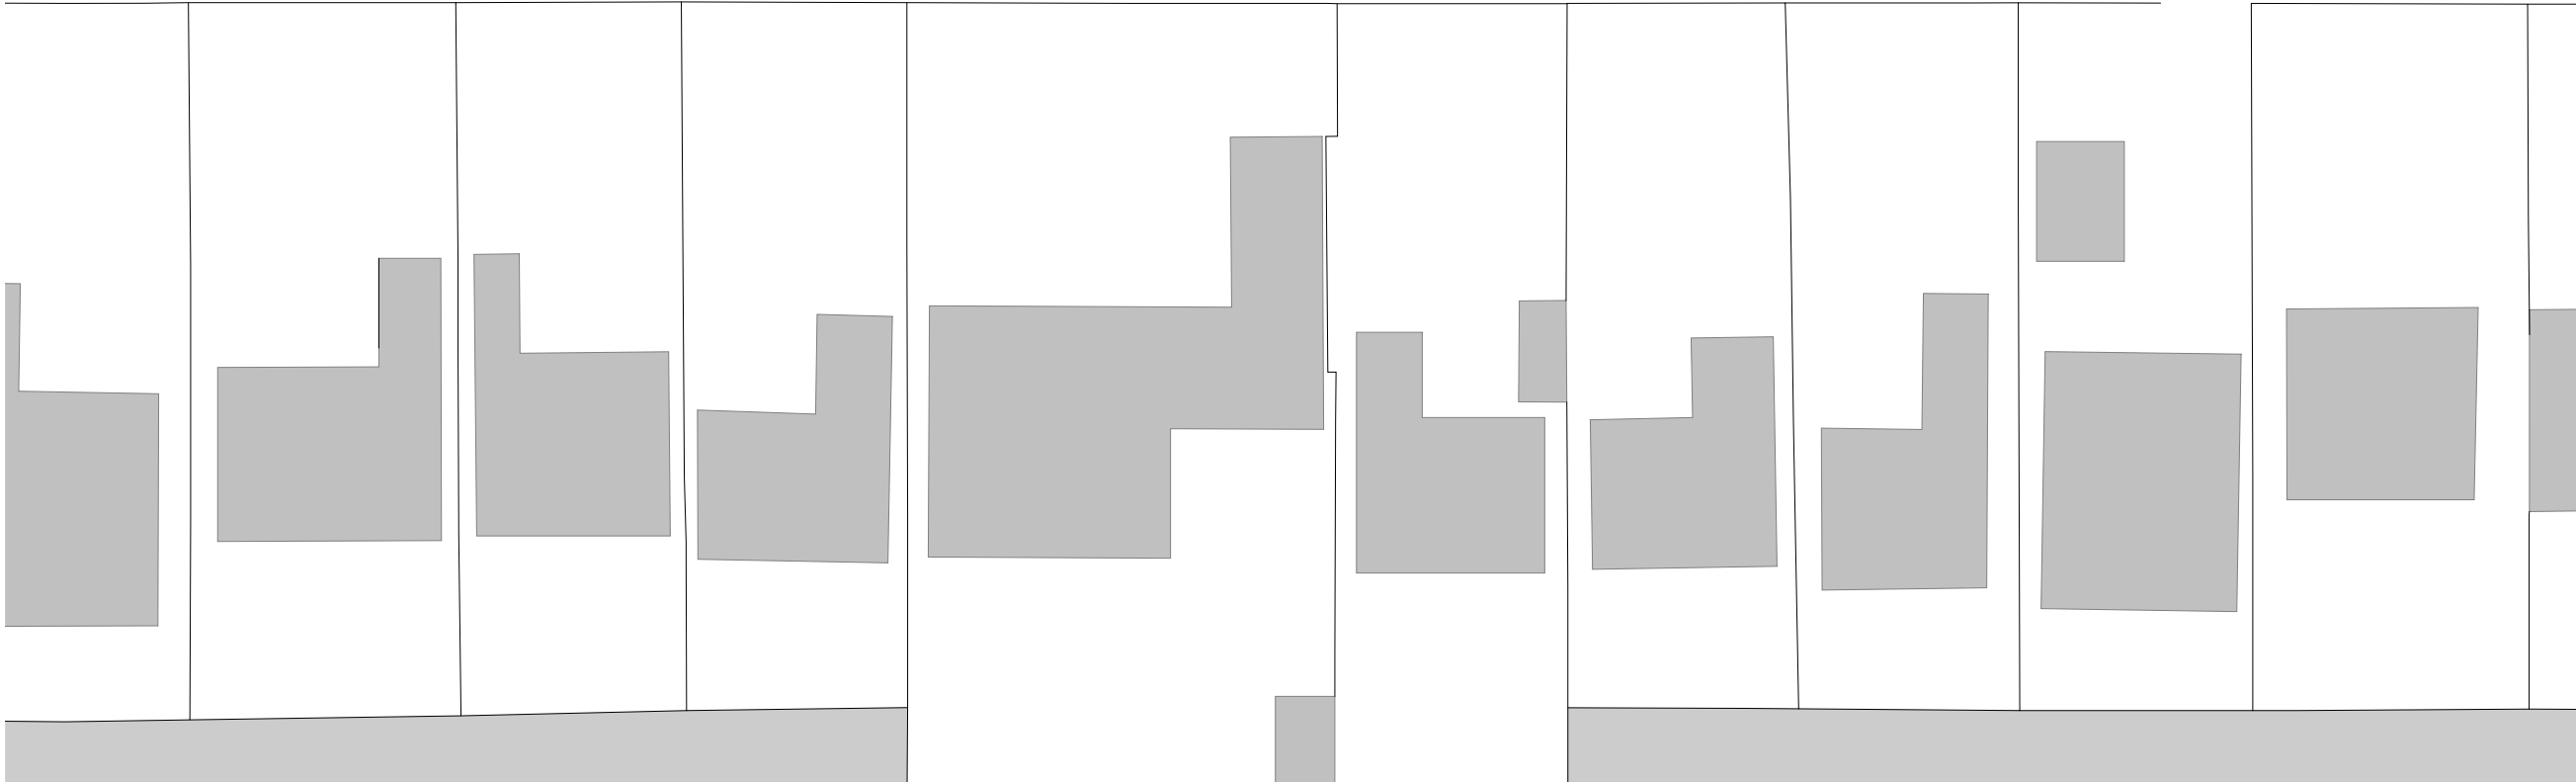

Revisions			
No.	Description	Date	By
2	Revised	05-03-26	
1	Planning	05-12-25	

Notes:

GENERAL NOTES:

All dimensions & levels are preliminary and approximate and subject to utilities search, legal boundaries and detailed layouts/ design development through consultation.

Dimensions are to be checked on site by contractor & sub contractors prior to commencement of work, any discrepancies are to be highlighted immediately to the architects.

KEY

Red boundary

0 5 10 25 M

Scale: 1 : 500 @ A3

Project No. 647 Project Name: 167 Old Fort Road

Drawing Name: Proposed Block Plan

Drawing No. P002	Revision: P2	Suitability Description: PLANNING
Drawn: MS	Checked: GF	Orig Paper Size: A3

FRESH Architects

T 07703682107 | 07393913140

info@fresh-architects.co.uk | www.fresharchitects.co.uk

Use figured dimensions only. All levels and dimensions to be checked. This drawing is to be read in conjunction with all other relevant drawings and specifications.

© FRESH Architects Ltd. All rights reserved