PROPOSED

DRG. No TC/9

SIDE ELEVATION

LOOKING EAST.

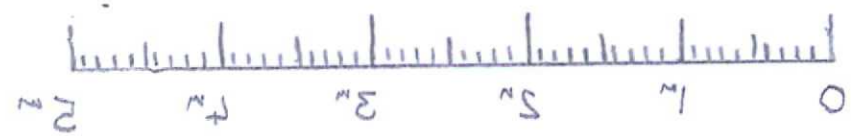

SCALE 1:50

N

