
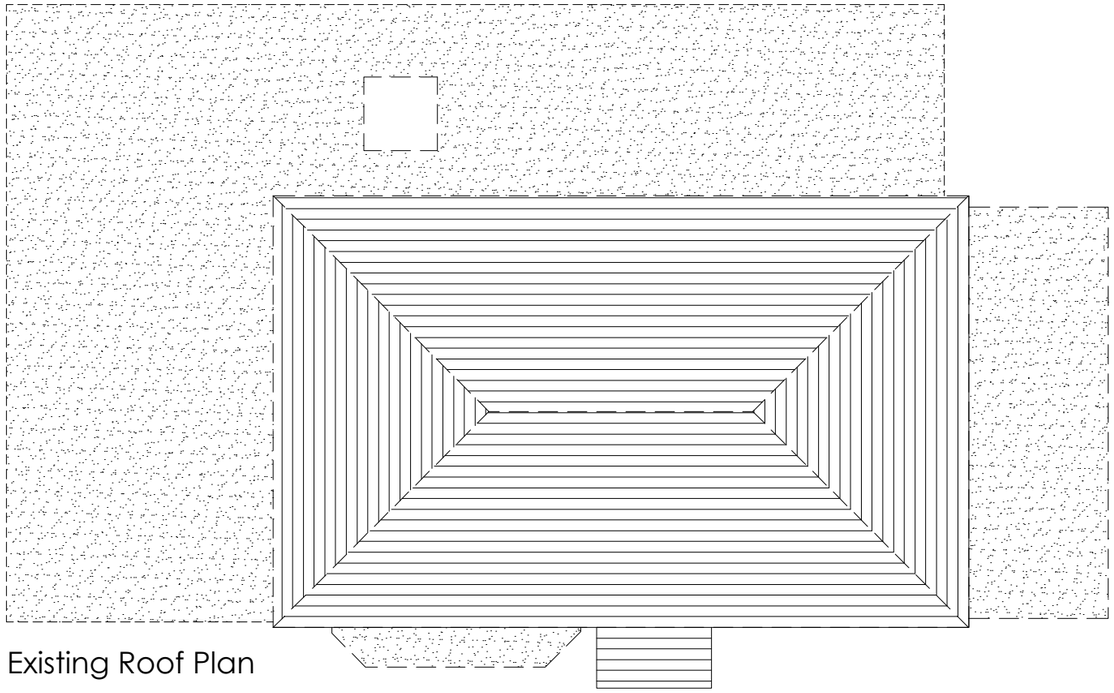


Existing Roof Plan

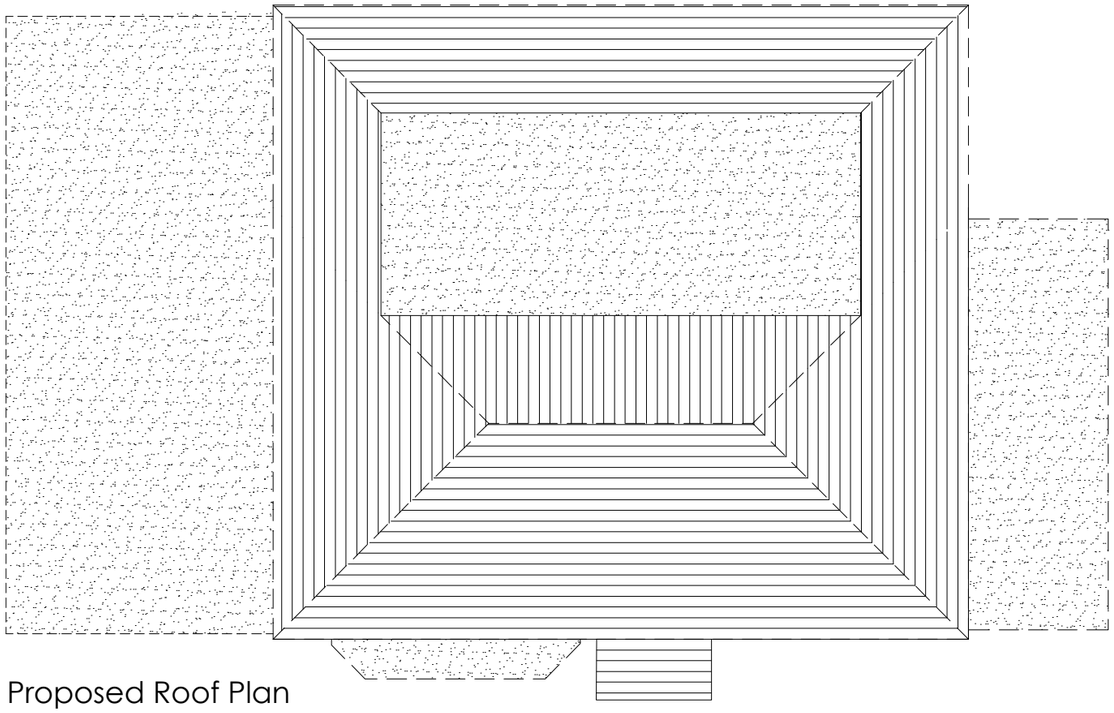

Proposed Roof Plan

Existing & Proposed Roof Plans
Scale 1:100

1:100 Scale Bar (Metres)

0 1 2 3 4 5 10

NORTH

NOTE
THIS DRAWING MAY BE SCALED FOR PLANNING PURPOSES ONLY. ALL DIMENSIONS RELATING TO SUB-CONTRACTORS OR SUPPLIERS WORK MUST BE CHECKED AND AGREED BETWEEN THE GENERAL CONTRACTOR AND THE SUB-CONTRACTORS AND SUPPLIERS. ALL DIMENSIONS ARE IN MILLIMETRES. IF IN DOUBT ASK. ALL WORKS OR MATERIALS INDICATED ON THE DRAWING ARE TO BE TO THE LATEST BRITISH STANDARDS AND ARE TO BE CARRIED OUT IN ACCORDANCE WITH THE RELEVANT CODES OF PRACTICE OR RECOGNISED TRADE ASSOCIATION RECOMMENDATIONS AND PUBLICATIONS.
© THIS DRAWING IS THE COPYRIGHT OF TECSPEC.

REV	DATE	DRN	DESCRIPTION
~	26/10/23	DB	Drawing created.

PLANNING

Tecspec
plan
draw
build

17 berriedale drive, sompting, west sussex bn15 0le
tel 0781028508S email. davidblunsdon@gmail.com

Client
Mr & Mrs R. Moore

Location
5 Ring Road
Lancing,
West Sussex, BN15 0QF

Drawing Title
Existing & Proposed Roof Plan
Option 4

Date	Drawn By	Scale
October 2023	DB	1:100 @A3

CAD file name
46.5 Ring Road - Building Control RevPC Option 4.dwg

Drawing No	Revision
046/P-06-03	~