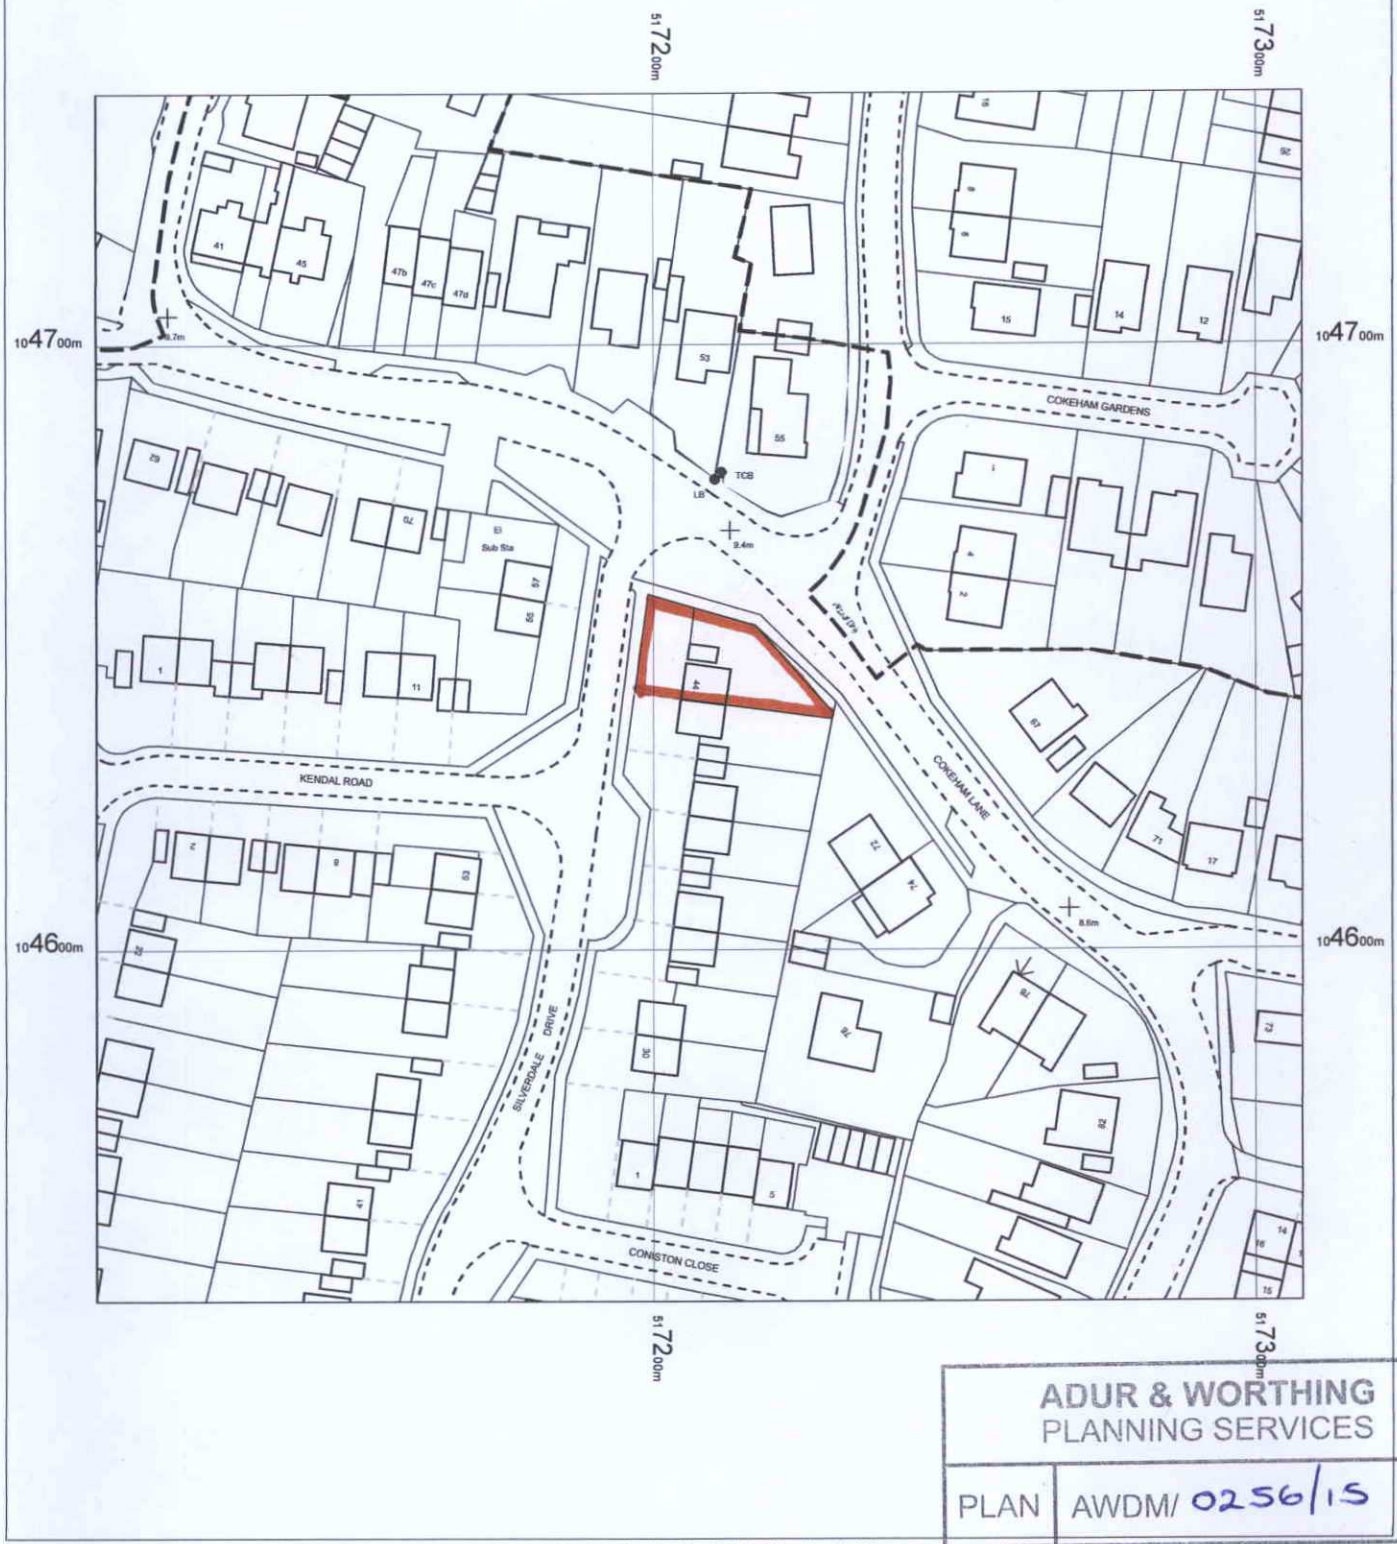



0 5 10 15 20 25 30 35 40 45 50
m

ADUR & WORTHING
PLANNING SERVICES

| | |
|---|---|
| PLAN | AWDM/ 0256/15 |
| DATE VALID | 23 FEB 2015 |

N

44 Silverdale Drive
Sompting
BN15 9RY

OS MasterMap 1250/2500/10000 scale
05 February 2015, ID: MDP-00398477
www.mapdataportal.co.uk

1:1250 scale print at A4, Centre: 517208 E, 104642 N

©Crown Copyright Ordnance Survey. Licence no. 100019980

Mapping sourced from Ordnance Survey

MAPS@Aworth
SURVEY CONSULTANTS