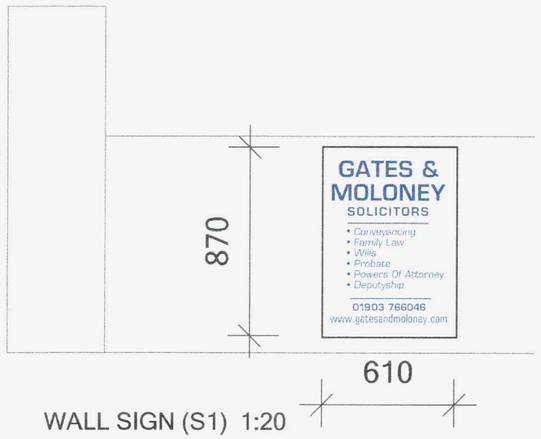

WALL SIGN (S1) 1:20

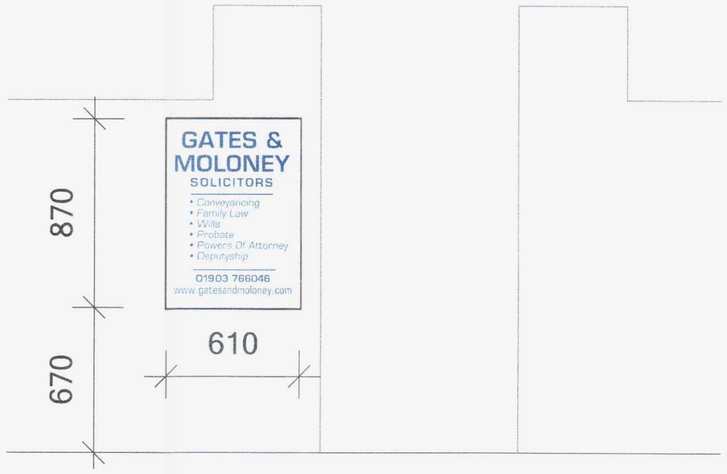

WALL SIGN (S2) 1:20



WALL SIGN (S3) 1:20



GARDEN SIGN (S5) 1:20

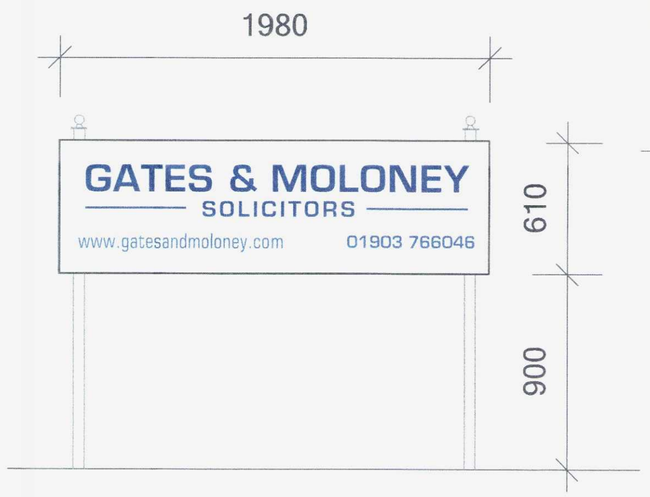

GARDEN SIGN (S6) 1:20



WALL SIGN (S4) 1:20

AMENDMENT

ADUR & WORTHING
PLANNING SERVICES
PLAN AWDM/ 0010115
DATE VALID 14/5/15

Amendment 12/05/2015 Wall signs S1 & S3 removed

Southern Surveyors
CHARTERED BUILDING CONSULTANTS
ARCHITECTURAL SERVICES
201, Heene Road, Worthing, BN11 4NN
www.southernsurveyors.co.uk

RICS the mark of property professionalism worldwide

DRAWING No: 1119/2

REVISION: c

DRAWING TITLE: PROPOSED WALL SIGNS & GARDEN SIGNS

SCALE: AS NOTED @ paper size A2

LOCATION: 117, BRIGHTON ROAD, LANCING, BN15 8HT

DATE: FEB 2015

CLIENT: GATES & MALONEY

DRAWN: ARW

PROJECT: PROPOSED NON ILLUMINATED SIGNAGE

THIS DRAWING REMAINS THE COPYRIGHT OF SOUTHERN SURVEYORS AND SHALL NOT BE COPIED IN ANY FORMAT WITHOUT SPECIFIC APPROVAL IN WRITING