AMENDMENT

ADUR & WORTHING PLANNING SERVICES

PLAN	AWDM/ 0010115
DATE VALID	14/5/15

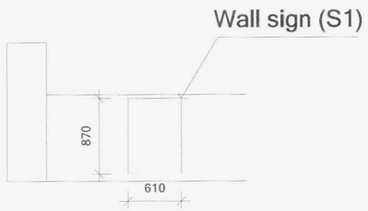

NORTHWEST ELEVATION 1:50



WEST ELEVATION 1:50

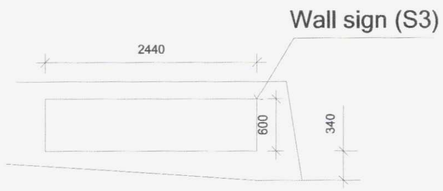

WEST ELEVATION 1:50

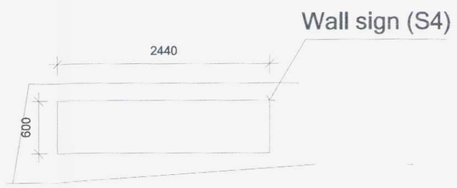

EAST ELEVATION 1:50

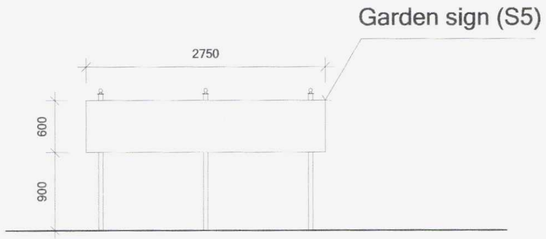

SOUTH ELEVATION 1:50

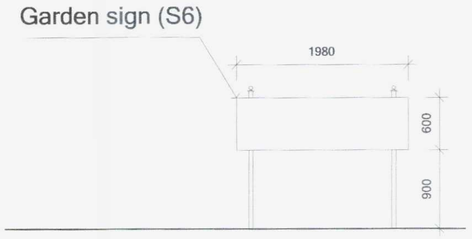

SOUTHEAST ELEVATION 1:50

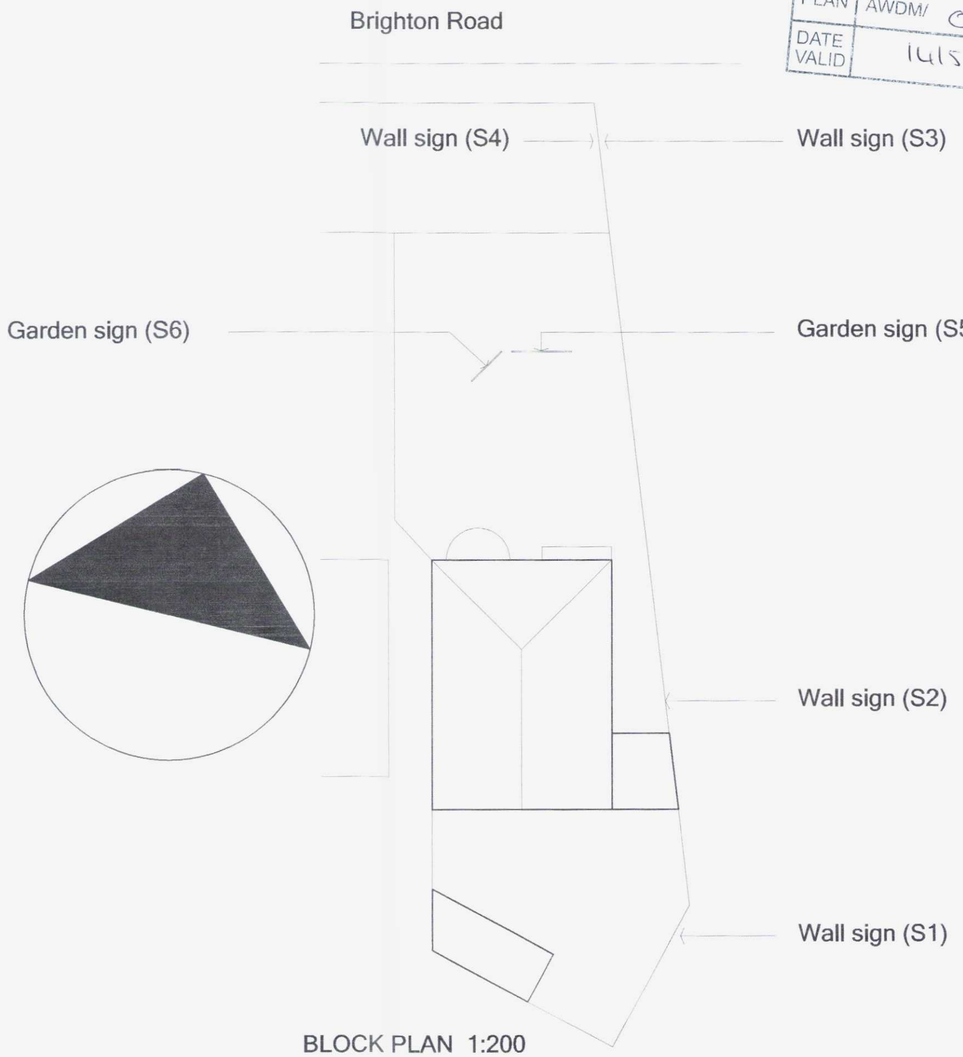

BLOCK PLAN 1:200

Amendments 12/05/2015 Wall signs S1 & S3 removed

Southern Surveyors
CHARTERED BUILDING CONSULTANTS
ARCHITECTURAL SERVICES
201, Heene Road, Worthing, BN11 4NN
www.southernsurveyors.co.uk

RICS the mark of property professionalism worldwide

DRAWING No: 1119/1

REVISION: b

DRAWING TITLE: PROPOSED WALL SIGNS & GARDEN SIGNS

LOCATION: 117, BRIGHTON ROAD, LANCING, BN15 8HT

CLIENT: GATES & MALONEY

PROJECT: PROPOSED NON ILLUMINATED SIGNAGE

SCALE: AS NOTED @ paper size A2

DATE: FEB 2015

DRAWN: ARW

THIS DRAWING REMAINS THE COPYRIGHT OF SOUTHERN SURVEYORS AND SHALL NOT BE COPIED IN ANY FORMAT WITHOUT SPECIFIC APPROVAL IN WRITING