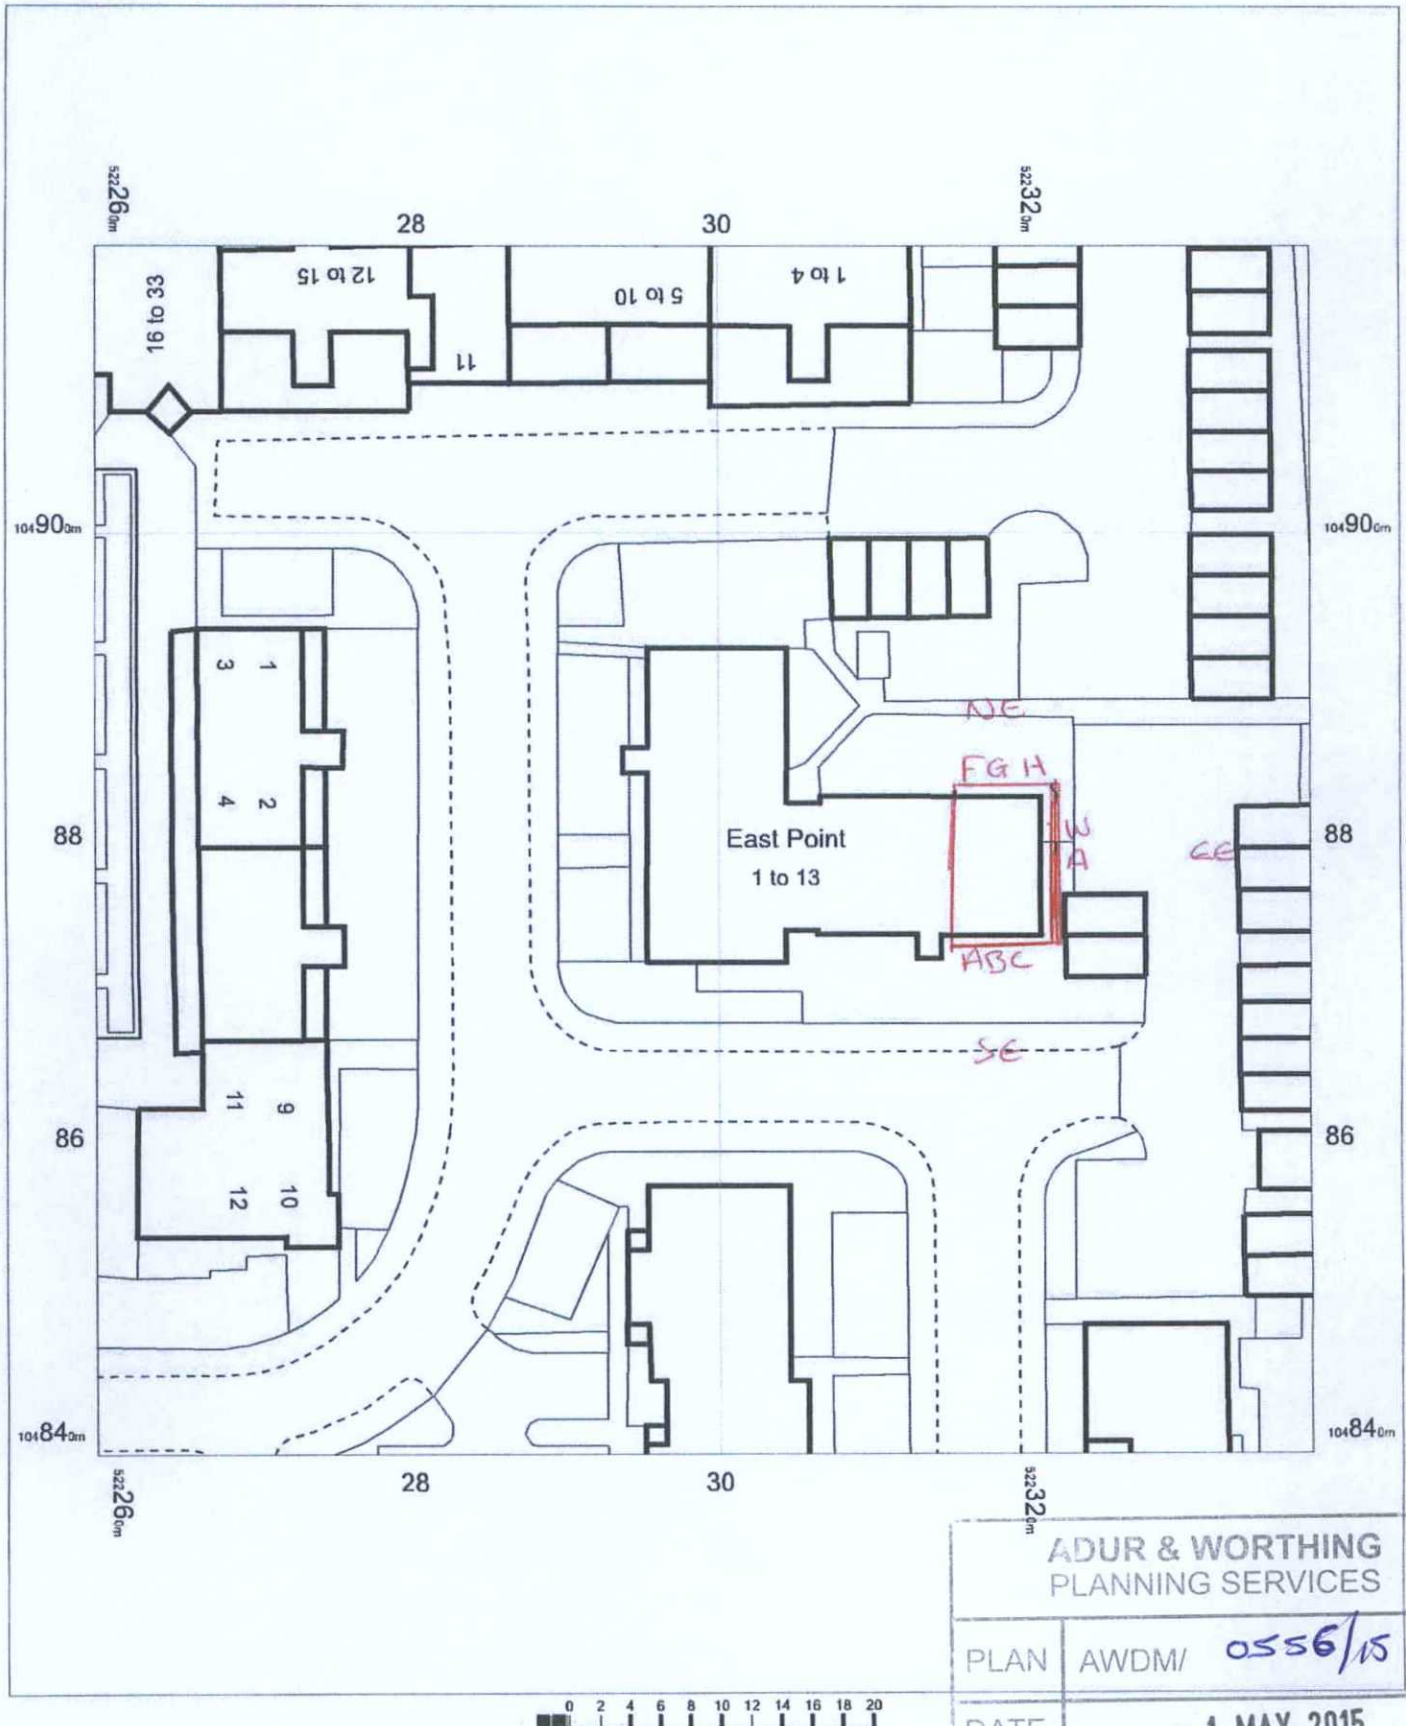

ADUR & WORTHING
PLANNING SERVICES

PLAN	AWDM/ 0556/15
DATE VALID	- 1 MAY 2015

OS MasterMap 1250/2500/10000 scale
25 March 2015, ID: CM-00413910
www.centremapslive.co.uk

1:500 scale print at A4, Centre: 522299 E, 104879 N

©Crown Copyright Ordnance Survey. Licence no. 100019980

Mapping sourced from Ordnance Survey

CENTRE MAPS LIVE