Do Not Scale, All dimensions and conditions are to be checked on site prior to preparing drawings or commencing any work. © This drawing is the property of JDRM Architectural Design LLP and protected by the Copyright, Designs and Patents Act, 1988

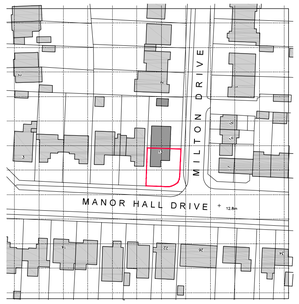

P02 BLOCK PLAN EXISTING 1:1250

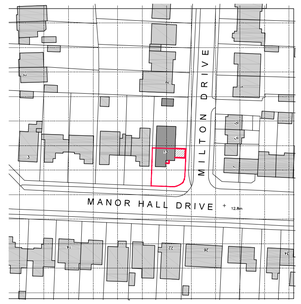

P04 BLOCK PLAN PROPOSED 1:1250

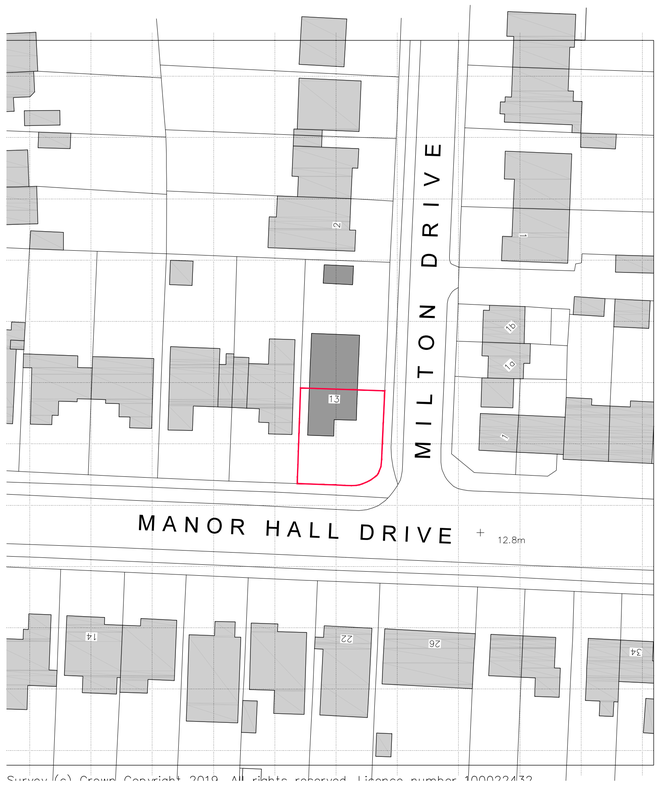

P01 SITE PLAN EXISTING 1:500

0 2 5 10 25 50
Scale in metres

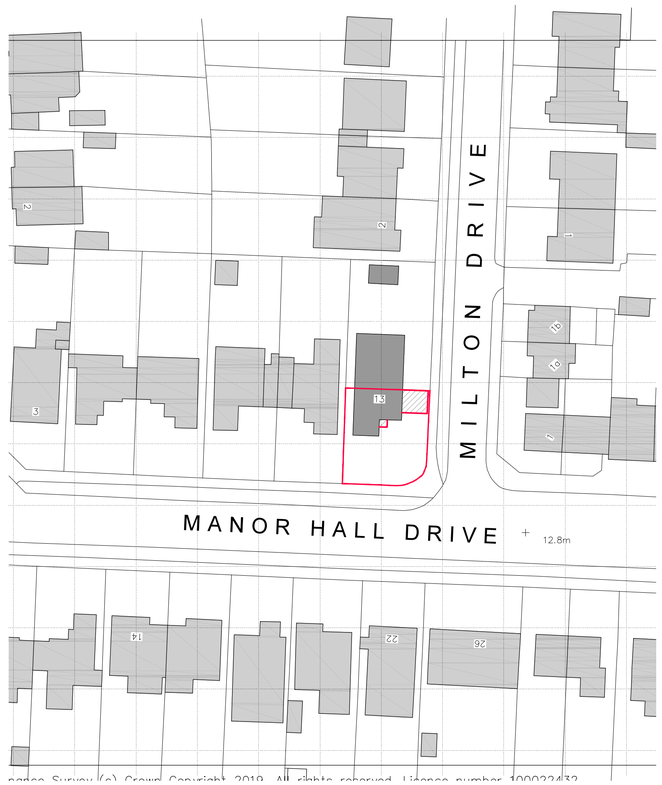

P03 SITE PLAN PROPOSED 1:500

0 2 5 10 25 50
Scale in metres

Rev:	Date:	Notes:	Drawn:	Checked:
/	05.08.2019	ISSUE FOR APPROVAL	RM	JD

Project:

13 MANOR HALL ROAD

SOUTHWICK
RUSSELL CLARKE

JDRM ARCHITECTURAL DESIGN LLP

drawing number: **2141(11)001** rev: /

EXISTING + PROPOSED
SITE LOCATION + BLOCK PLANS

SCALE 1:500 + 1:1250 @ A1

Issued for:

APPROVAL

Drawn by: RM
Checked by: JD

J D R M / 17 Coventry St / Brighton / BN1 5PP / www.jdrmarchitecture.com