AWDM/1541/12

Alan Scarratt

ARCHITECTURAL SERVICES

33, Hurley Road, Worthing, West Sussex BN13 2PA
Tel: (01903) 690102
Email: alanscarratt@tiscali.co.uk

WORTHING BOROUGH COUNCIL
PLANNING SECTION
RECEIVED
FEB 2013
TO
REF No.

DEAR HANNAH

RE: 24 KINGS WALK

ENC 4 COPIES OF MY DRAWINGS DULY AMENDED AS SUGGESTED.

MANY THANKS

[redacted]

With Compliments

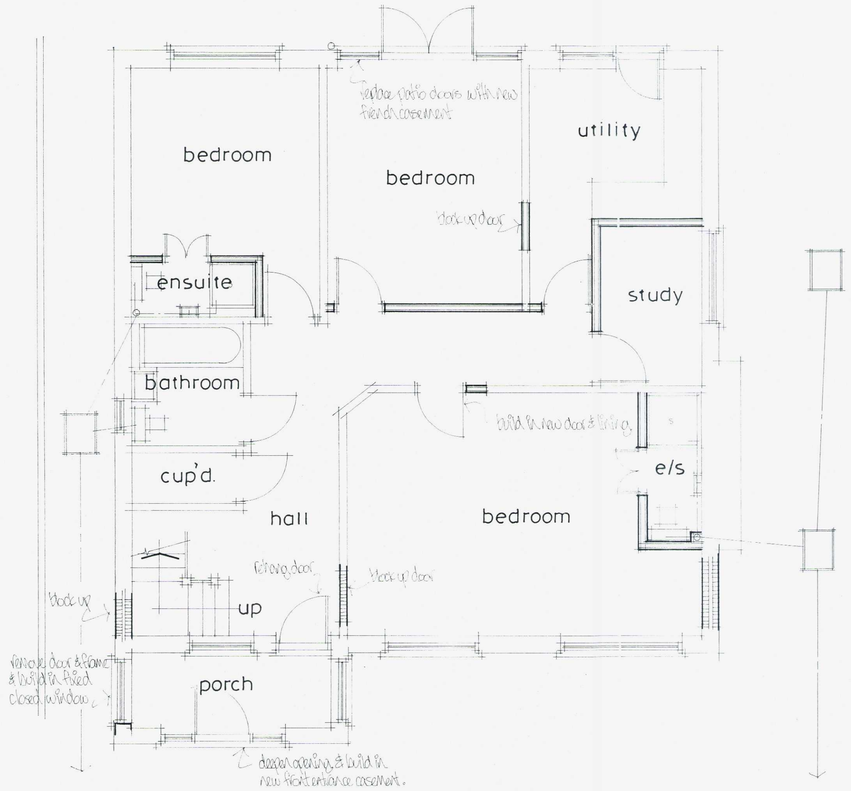

GROUND FLOOR PLAN

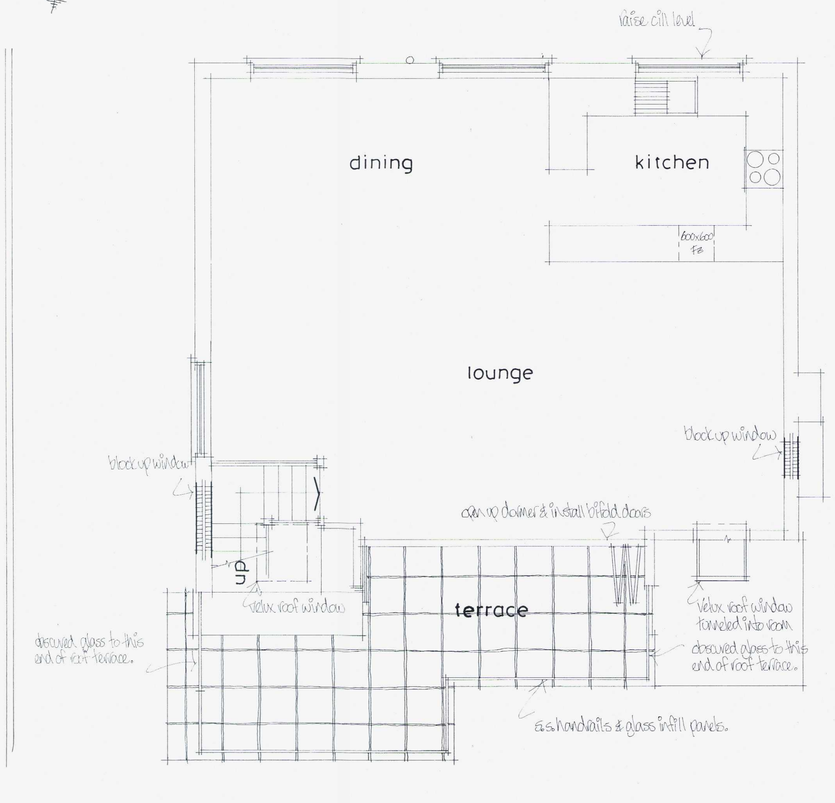

FIRST FLOOR PLAN

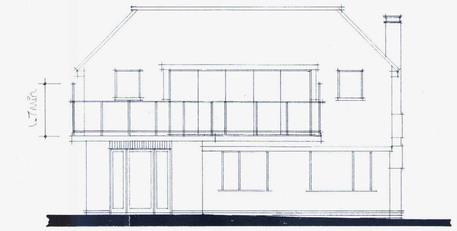

FRONT ELEVATION

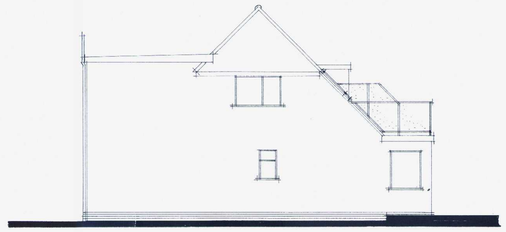

WEST ELEVATION

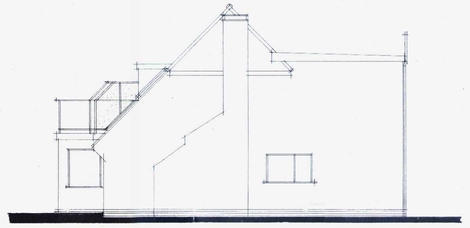

EAST ELEVATION

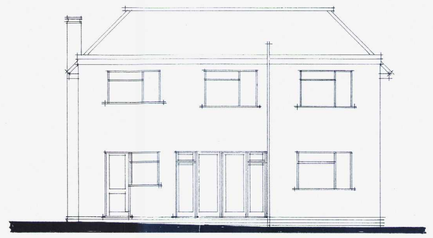

REAR ELEVATION

0 2 4 6 8 10 Metres

Rev. B: Obscured glass screens added. 4/2/2013

0 2 4 6 8 10 Metres

Alan Scarratt
ARCHITECTURAL SERVICES
33 Hurley Road, Worthing, West Sussex BN13 2PA
Tel/Fax: (01903) 690102

client Mr. & Mrs. R. Walshe

job 24 Kings Walk
Shoreham Beach
West Sussex

dwg. no. AS.609 B

dwg. title inversion of accommodation & extension of roof terrace

drawn by Alan Scarratt

date Nov 2012 scale 1:50 1:100

Do not scale off drawings

Check all dimensions on site before all work is commenced

All goods materials and workmanship to conform with current building regulations, B.S.S. and C.O.P.'s