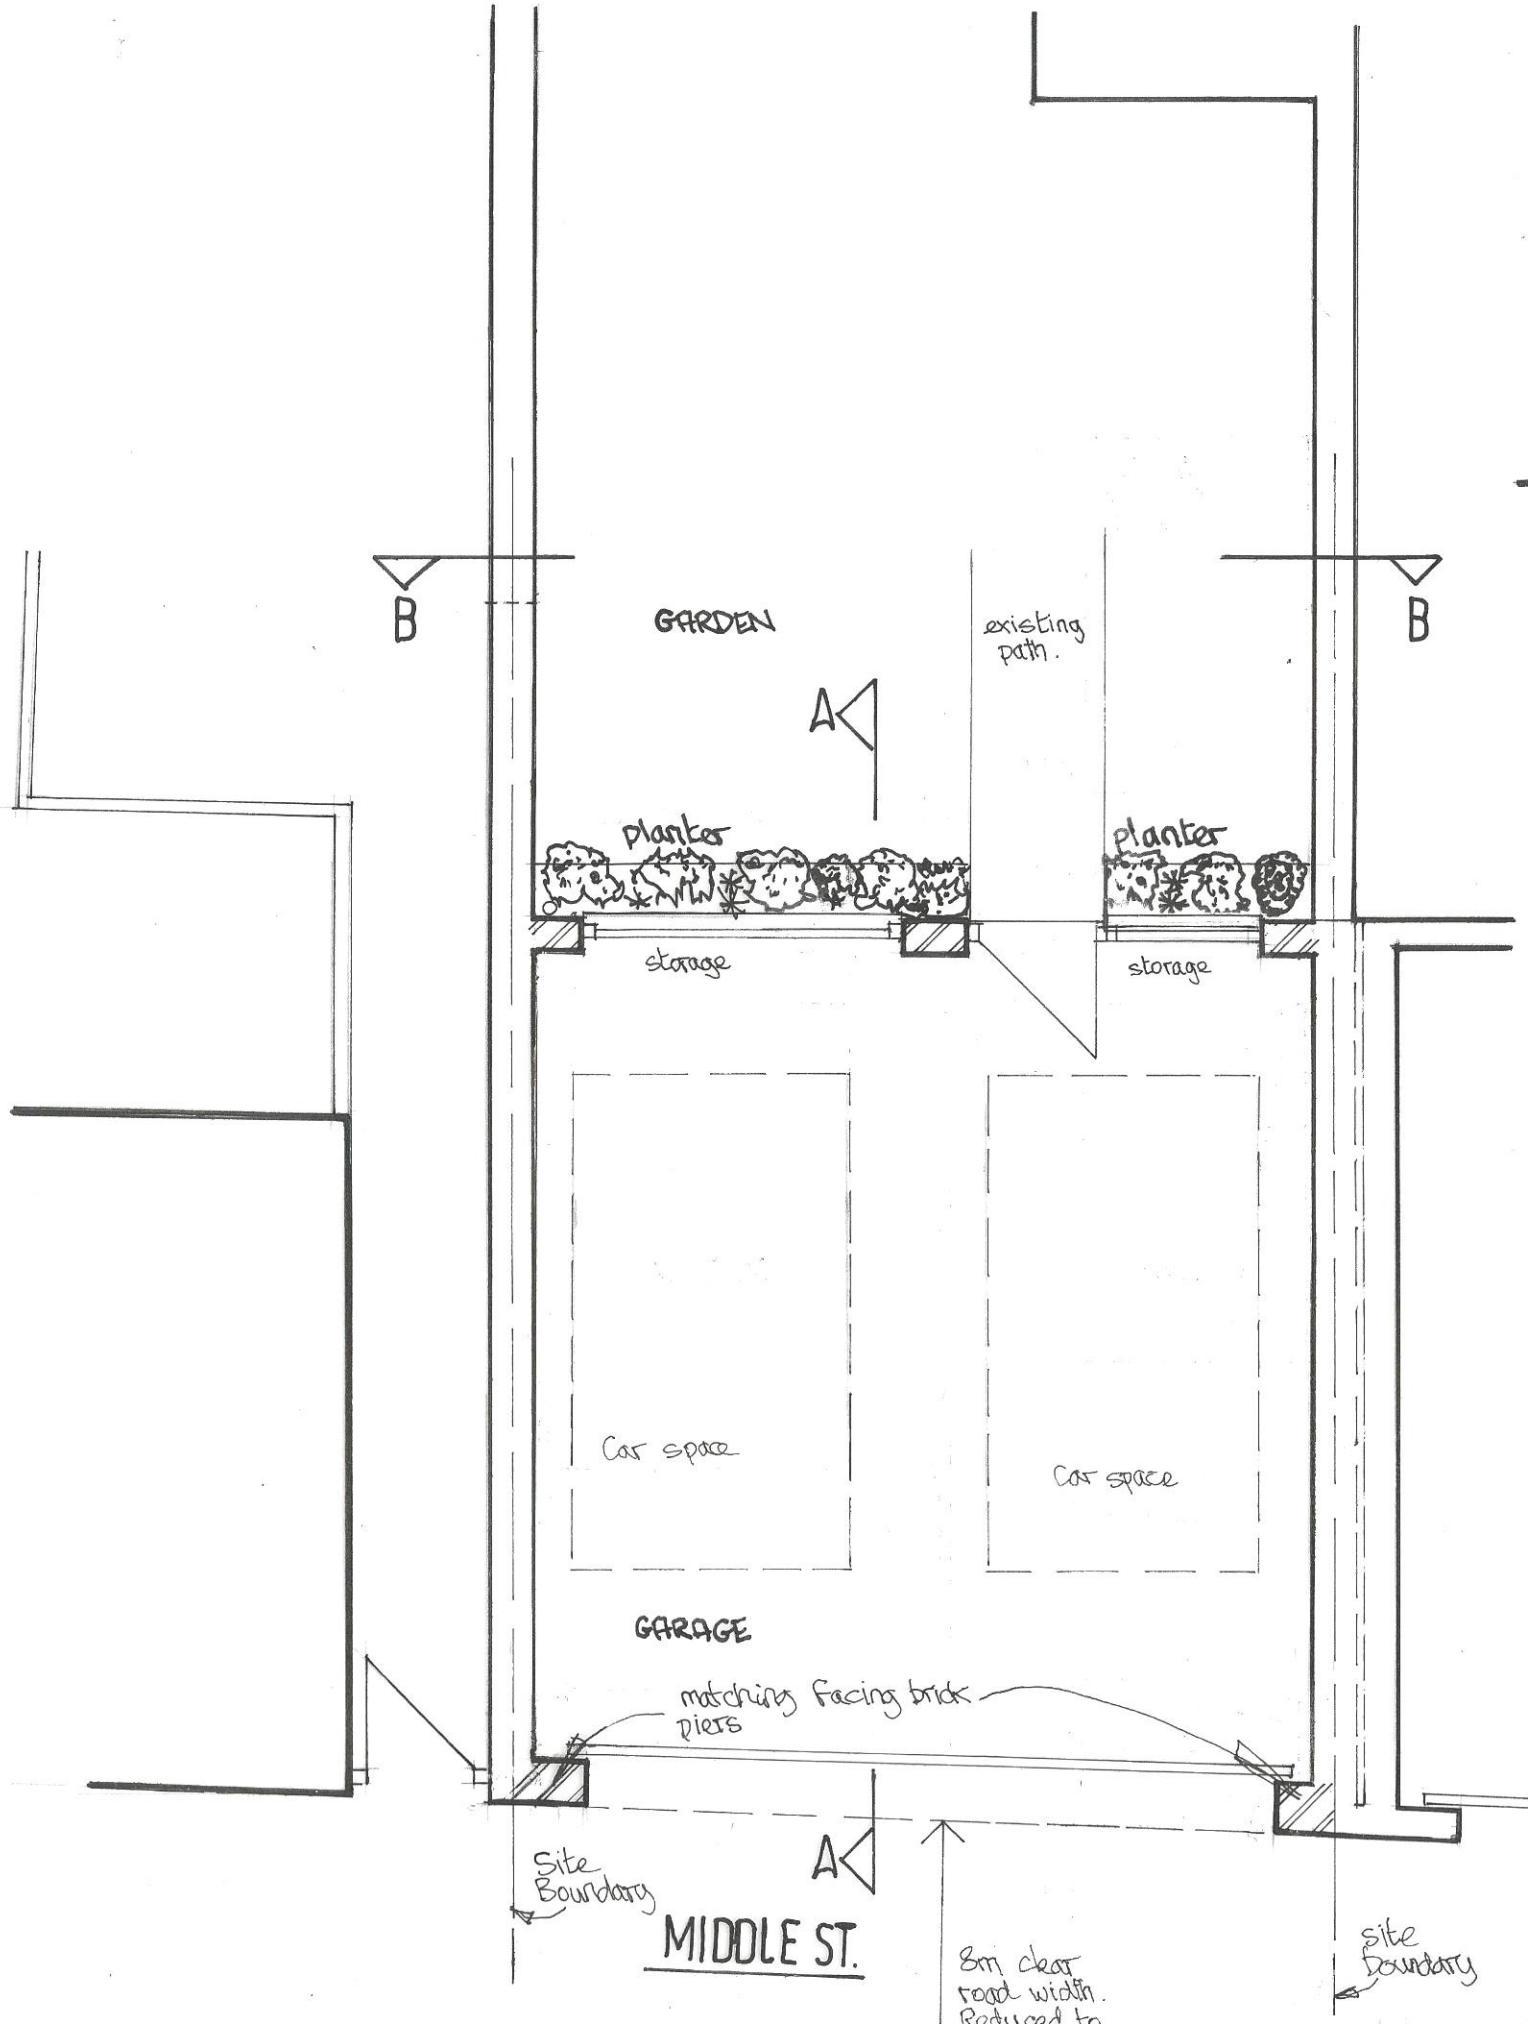

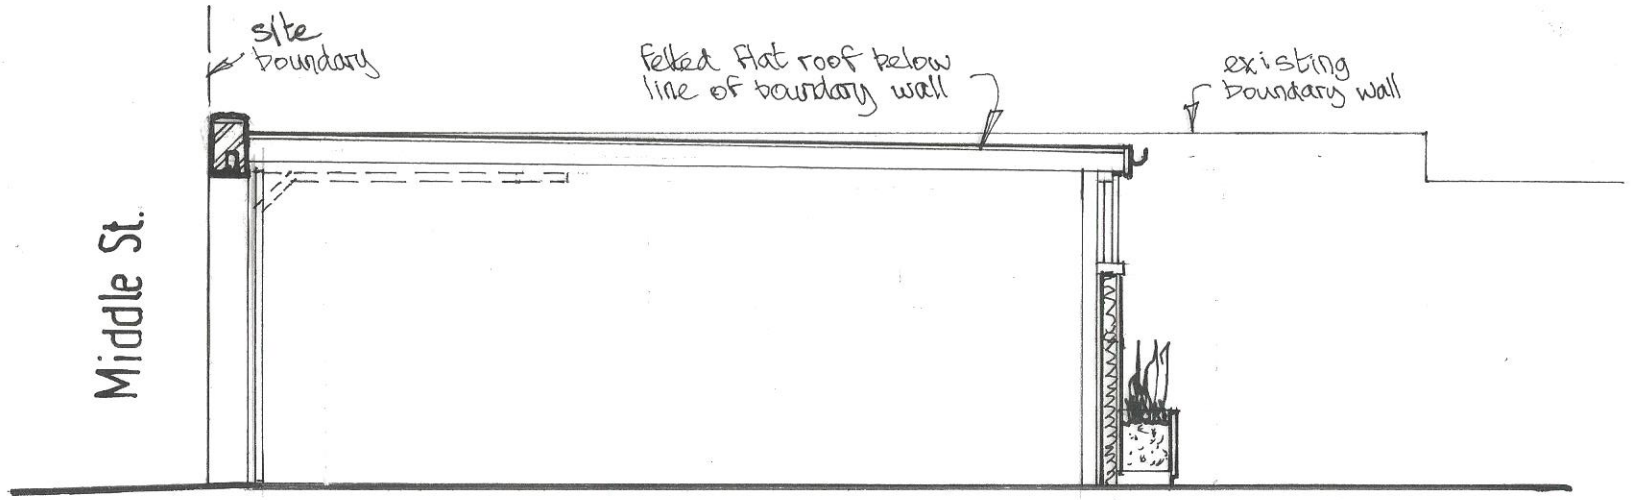

section on line A-A

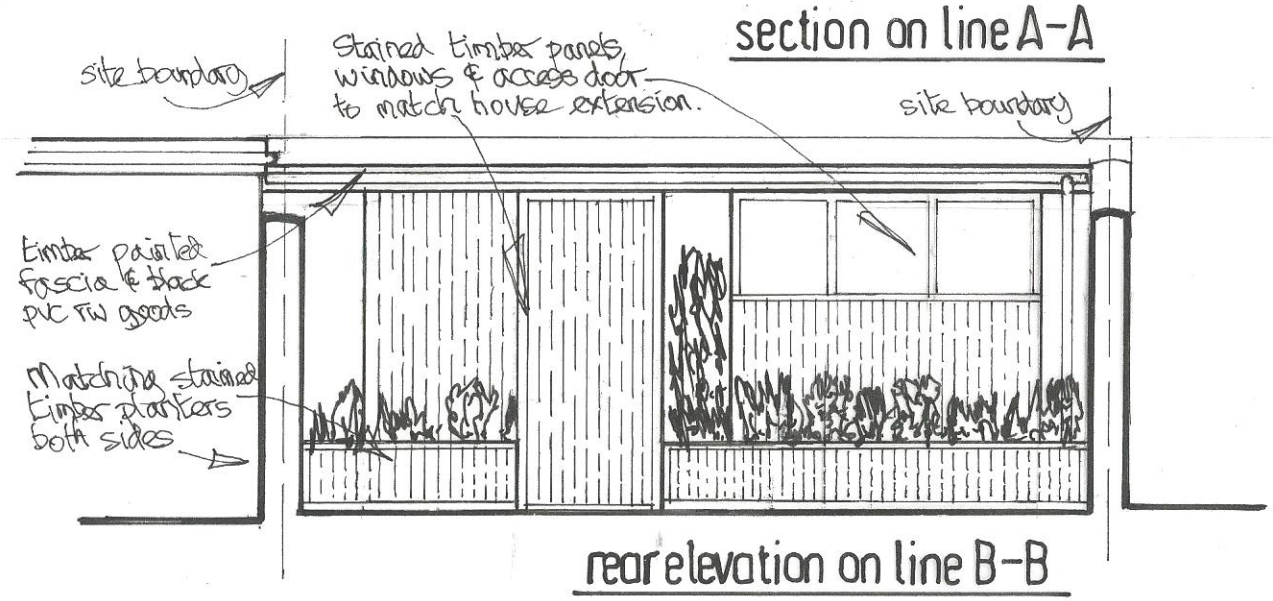

rear elevation on line B-B

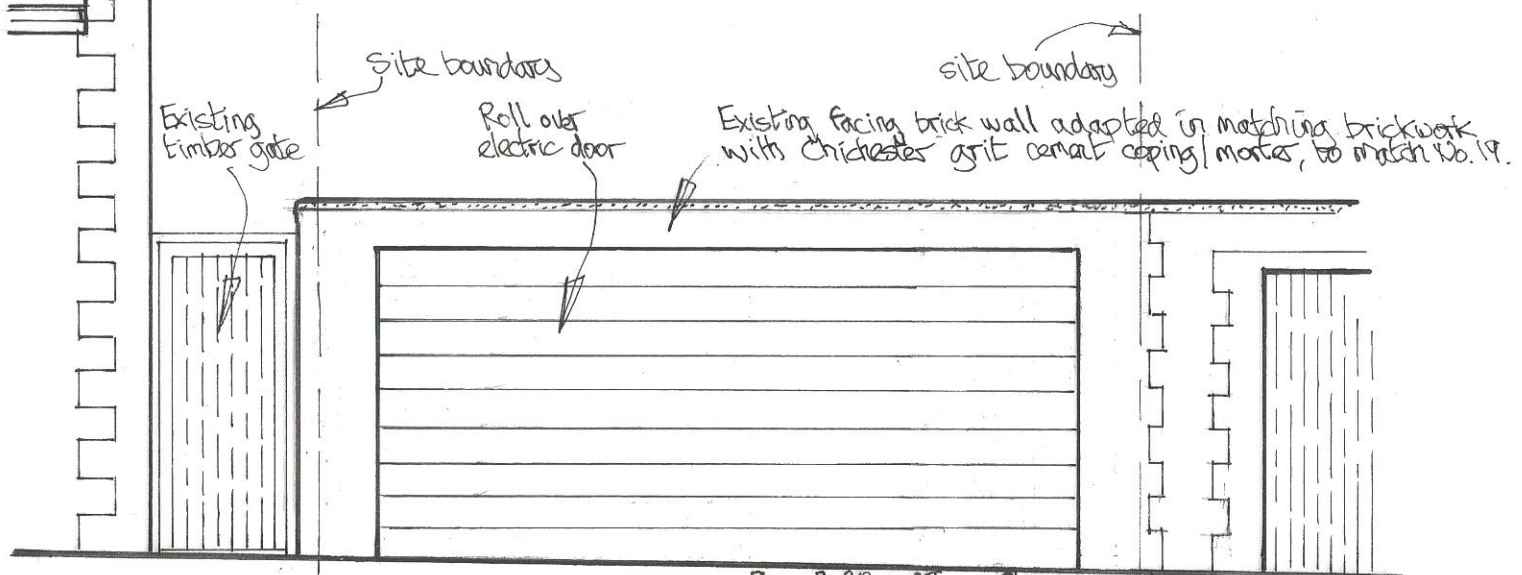

Middle St elevation

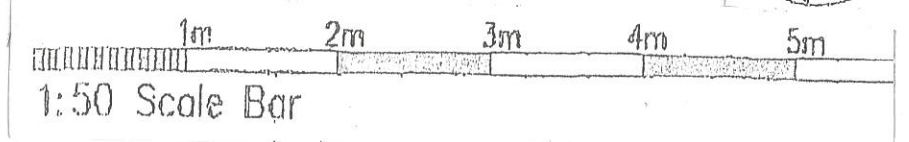

no.	date	by	revision
B	2-20	GJ	Planning update
A	1-20	GJ	Client's update.

project
21, CHURCH ST.
SHOREHAM-BY-SEA
BN43 5DQ

title
REAR GARAGE
FRONTING MIDDLE ST.
AS PROPOSED

GRAHAM JOHNSON DESIGNS
134 HOLLINGBURY ROAD
BRIGHTON
EAST SUSSEX BN1 7JD
Tel: 01273 821200
grahamjohnson134@aol.com

date: 12-19
scale: 1-50 @A3
drawn: G.J.
drawing number: 39309/2AB