




West Elevation

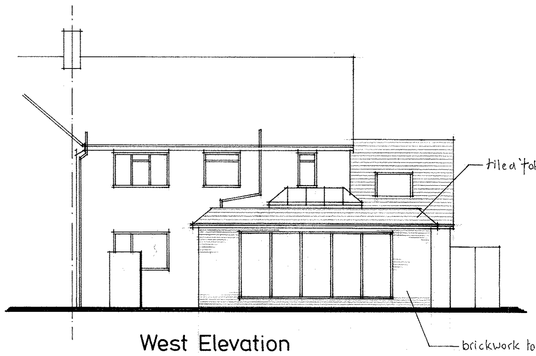


South Elevation

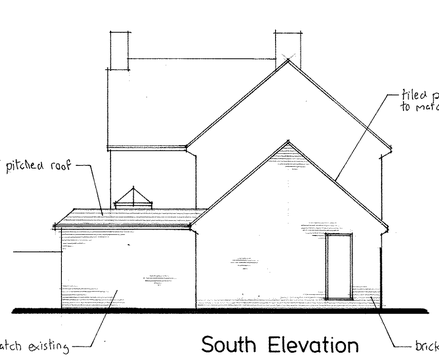


East Elevation

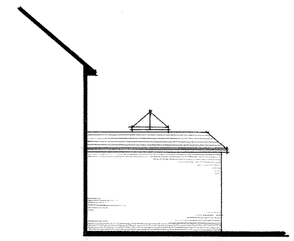

North Elevation

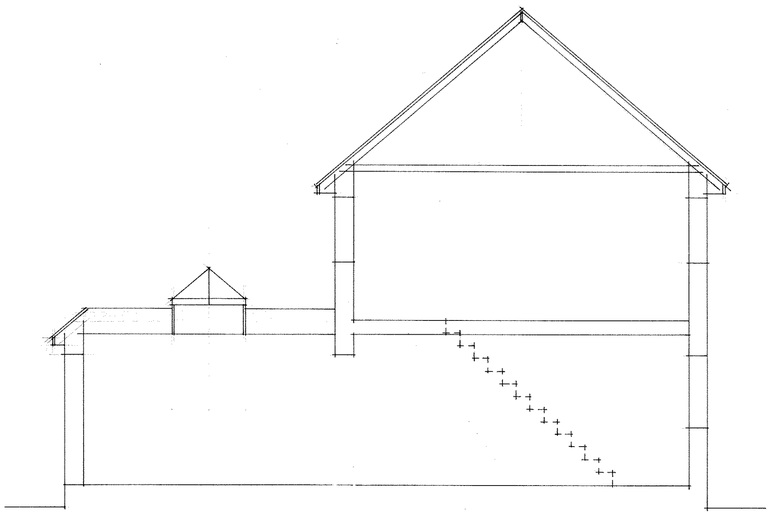


Section

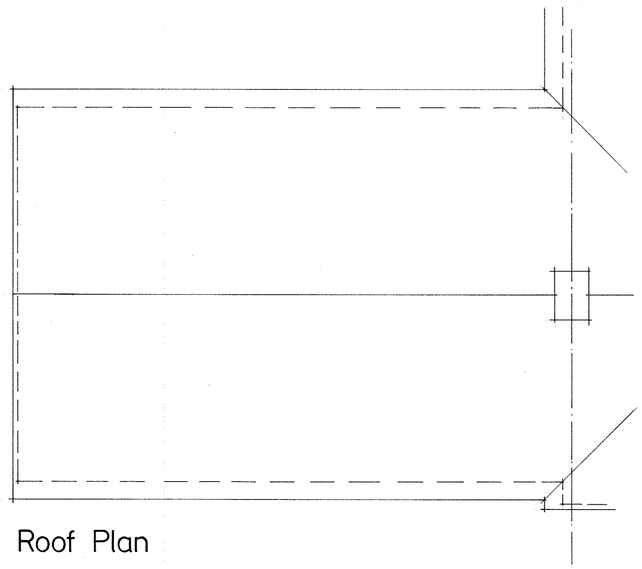


Roof Plan

PROPOSED SIDE/REAR EXTENSION

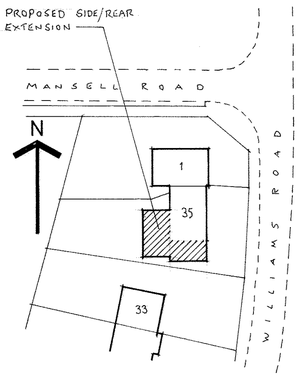


Block Plan 1:500

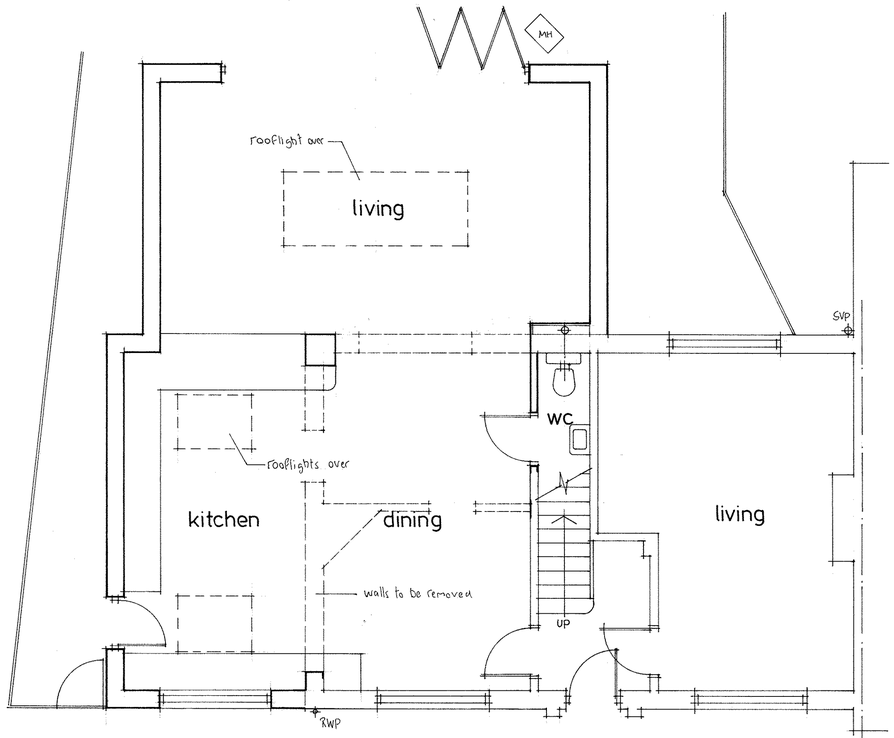


Ground Floor Plan

north

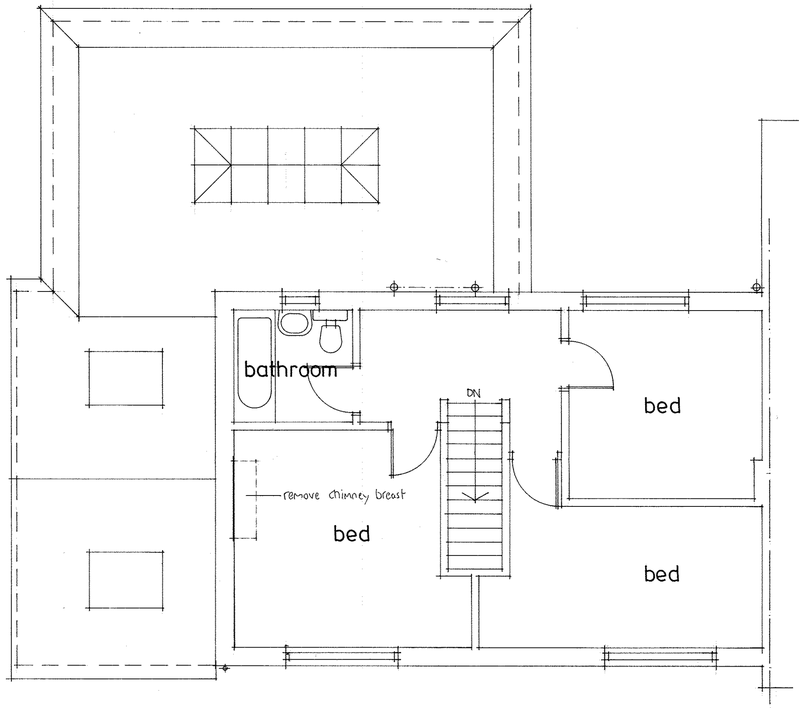

First Floor Plan

A1 PAPER SIZE SCALE 1:50

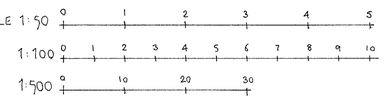

REVISIONS:

REV 'A' 13.8.15
Drg completed ready for 'Householder' planning application.

REV 'B' 13.10.15
South Elevation - proposed gable end amended to match existing (tiled corbelling at eaves level), front and rear.

This drawing is the sole copyright of Insite Planning Ltd.

Insite Planning Ltd
5 Beechwood Avenue
Brighton, East Sussex
BN1 8ED
Tel: 01273 558118
Email: insiteplanning@yahoo.co.uk

Client:

Job:

35 Williams Road
Shoreham

Proposed Single Storey Side/Rear Extension

Date: 5.8.15 Scale: 1:50, 1:100

Drawing No. 1588/1908 B