BLOCK PLAN 1:500

1:500 Scale Bar

10m 20m 30m 40m

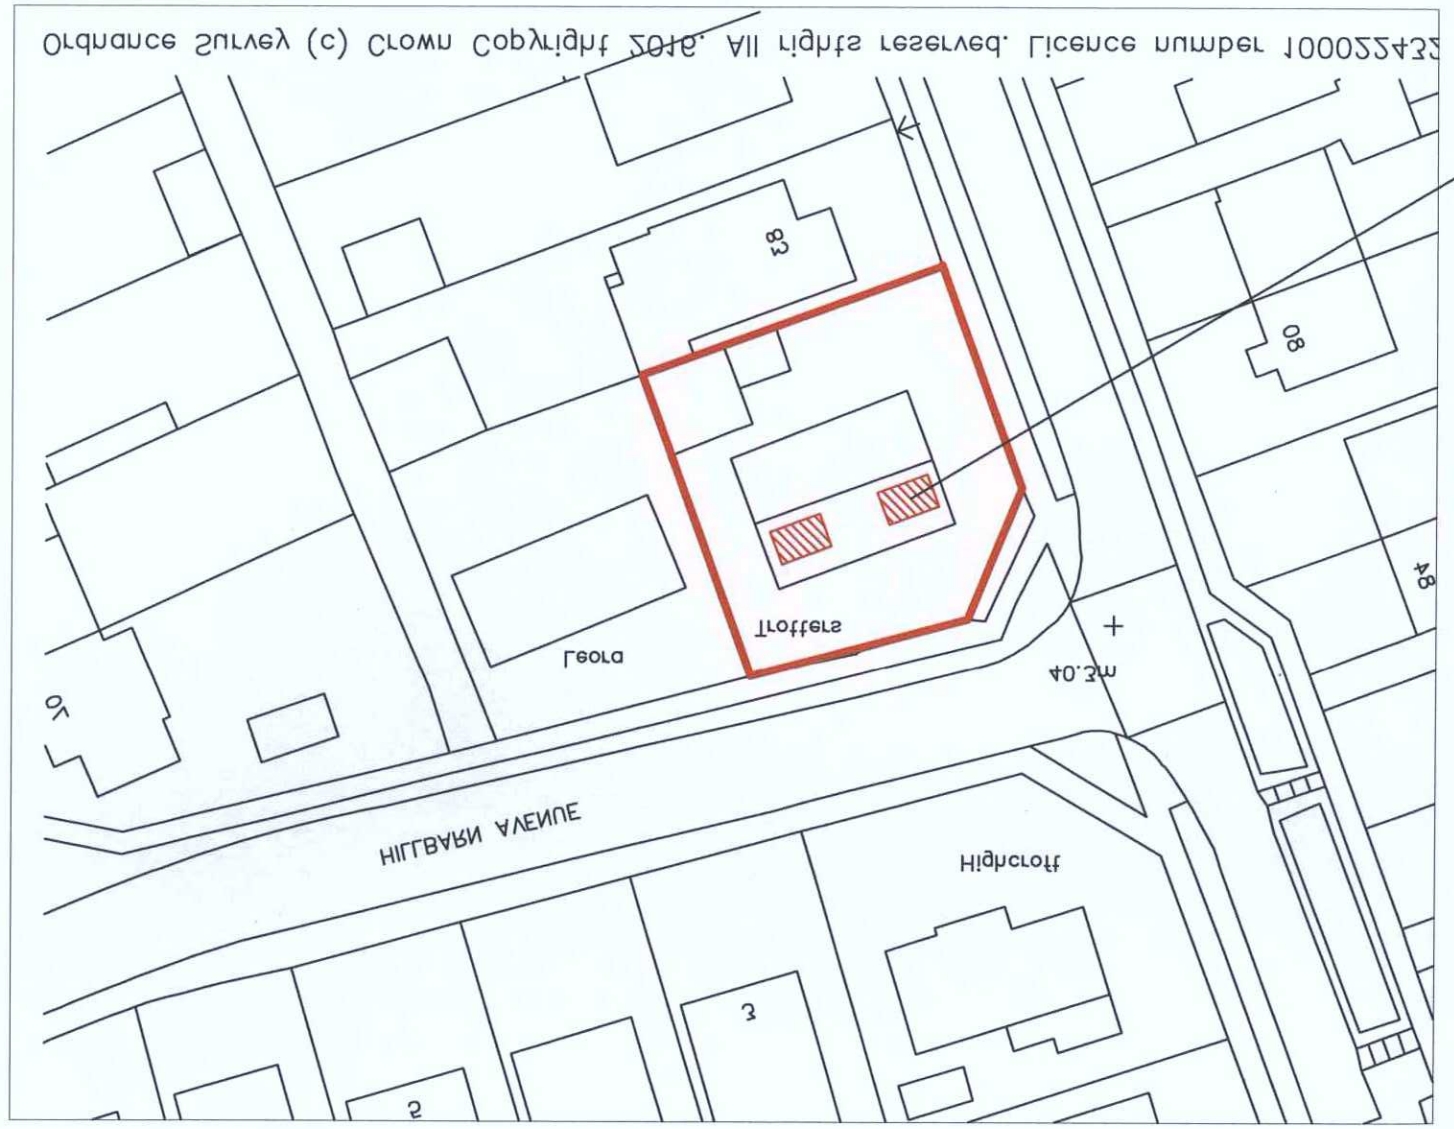

proposed front dormers

Location PLAN 1:1250

1:1250 Scale Bar

10m 20m 30m 40m 50m

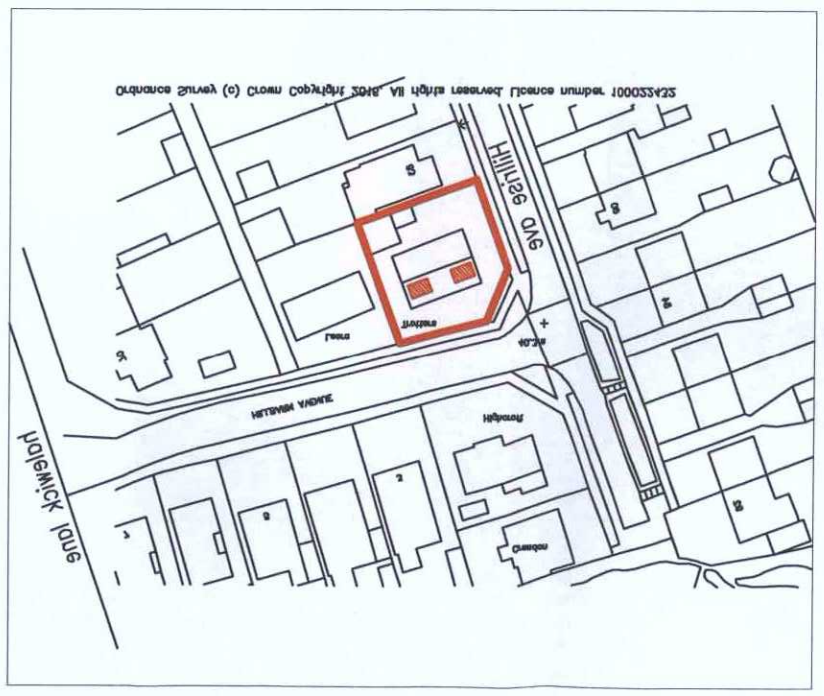

AMENDMENT

PLAN	AWDM/ 1406/16
DATE	Rec: 8/10/16

PLANNING SERVICES
ADUR & WORTHING

Note: All dimensions to be checked on site.

Client:

Scale:

1:500, 1:1250 @ A3 paper size

Date: 13.9.2016

Drawn: BJW

Dwg. No. 05

Rev'n A

Project:

Proposed works at:

Trotters

Lancing

Title:

BLOCK & Location PLAN

Copyright of:

BJW

Architectural & Planning Services
15 West Street
Shoreham By Sea
West Sussex
BN43 5WF
01273 441009
07856899101
e-mail: penw@pjwarchitectural.co.uk
website: pjwarchitectural.co.uk