



Section @ *1:100*

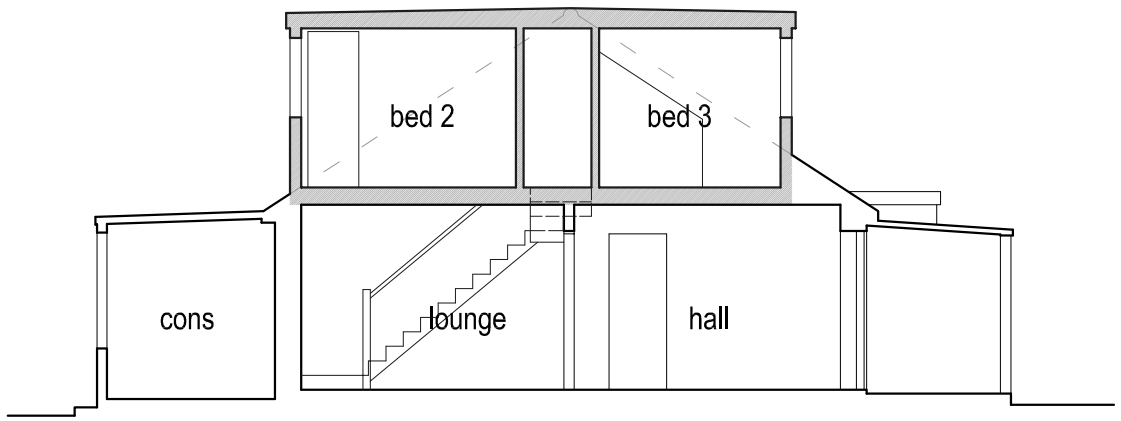

Front Elevation @ *1:100*

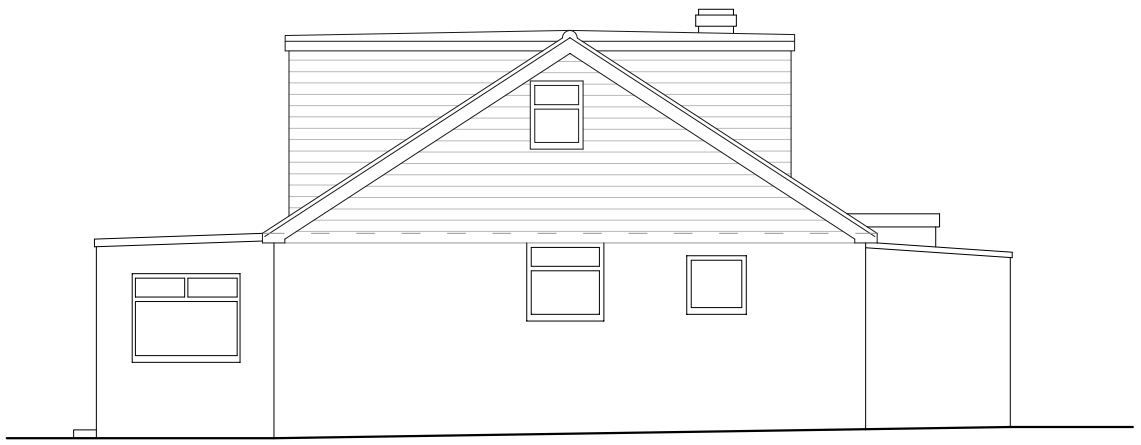

Side Elevation @ *1:100*



Rear Elevation @ *1:100*

0 1 2 3 5m 10m

Scale 1:100

Rev	Description	Date

Job Reference:
Loft Conversion
36 Sedbury Road
Sompting
BN15 0LL

Client:
Jacqueline Dovey

Drawing Title:
Section & Elevations
as Proposed

Scale: 1:100 @ A3 | Dwg No: TG139/04 | Drawn: | Date: 30.09.16

TG/AT

Architectural Services

All dimensions to be checked on site.

This drawing should be approved by Local Authority Planning/Building Control or other appropriate checking authority prior to commencement of work.

This drawing should not be reproduced without the prior consent of the author