




EXISTING SIDE ELEVATION
SCALE 1:100 @A3

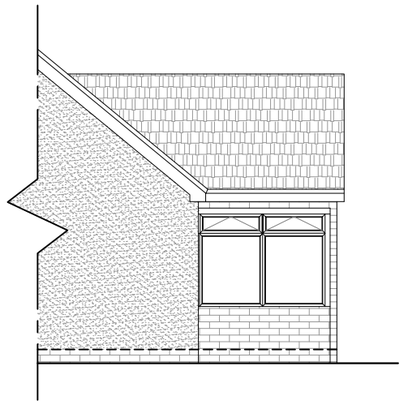

EXISTING FRONT ELEVATION
SCALE 1:100 @A3

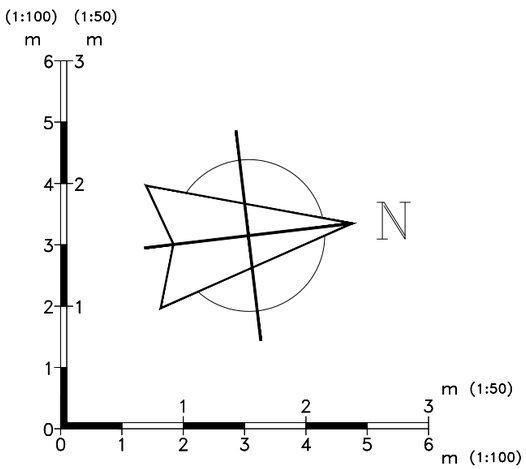

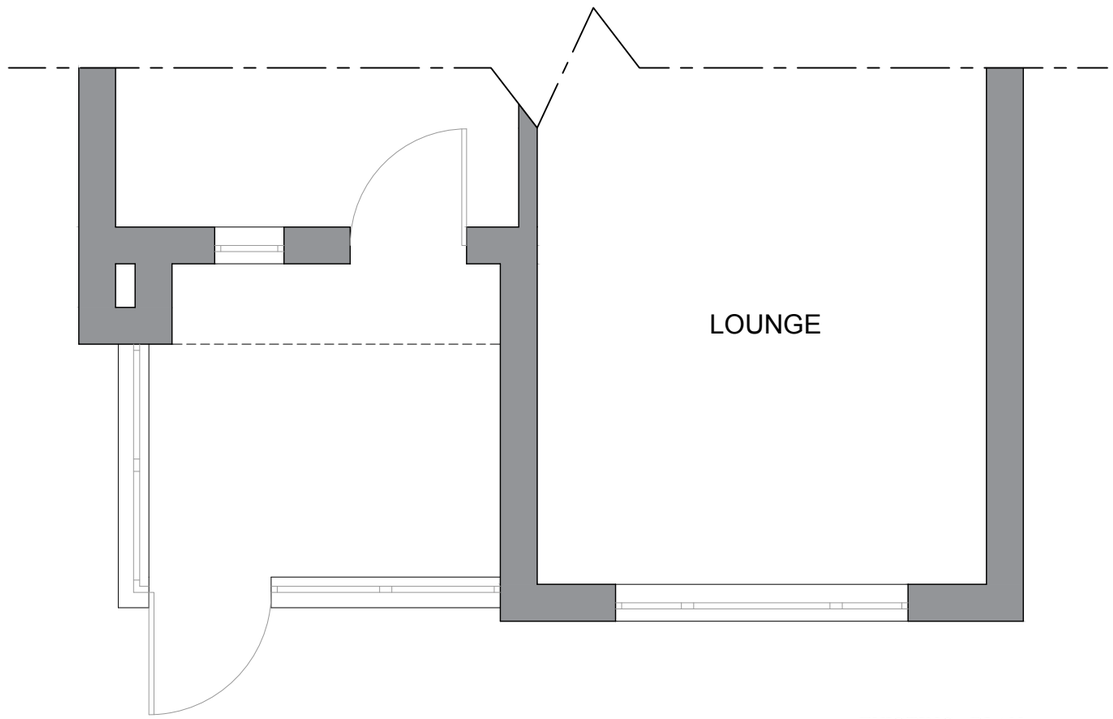

FRONT OF HOUSE

EXISTING PLAN
SCALE 1:50 @A3

1. All dimensions in millimetres (mm) and levels in metres (m) unless noted otherwise.
2. This drawing to be read in conjunction with all other relevant drawings and specification.
3. All work to comply with the relevant British Standards, Codes of Practice and the Building Regulations.

Revisions:

The proposed conservatory will be located on the front of the property instead on the rear. Location and site plans amended, also the North orientation on the rest of the drawings.

Customer:
Mr R Carter
33 Silverdale Drive
Lancing
West Sussex
BN15 9SB

Drawing Title:
EXISTING ELEVATIONS AND PLAN

Drawing No: 4287/PP/02	Contract No: SO4287AU
Scale: As Shown	Starting Date: 22 Sept 2016
Drawn: FRAN BARCO / Size: A3	Revision: REV. A - 03/10/16
	Ref No: .

Fit the best Everest

EVEREST
CONSERVATORIES
EVEREST HOUSE
SOPERS ROAD
CUFFLEY
EN6 4SG

© Crown copyright. All rights reserved.
License numbers 010031673 and 100042205