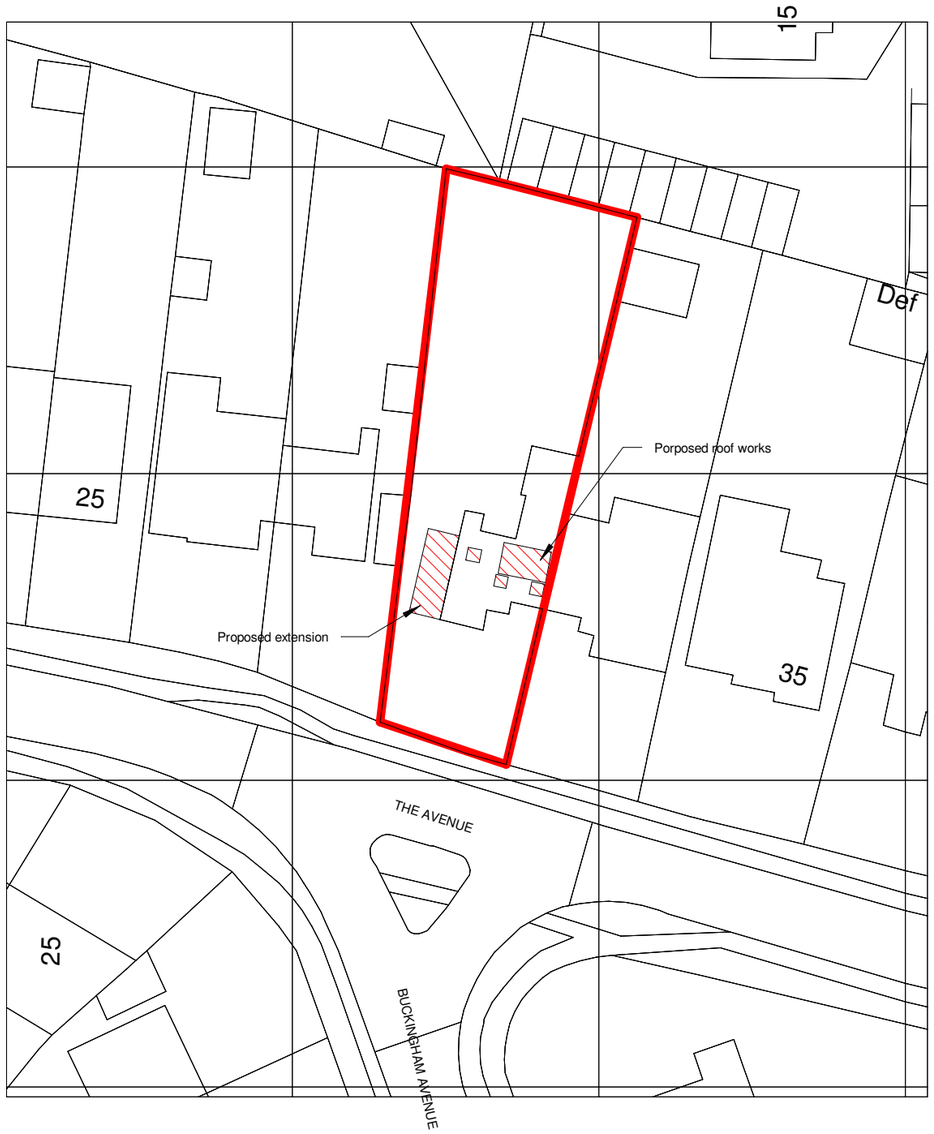

1 SITE PLAN

1 : 500



VISUAL SCALE 1:500 @ A3



VISUAL SCALE 1:1250 @ A3

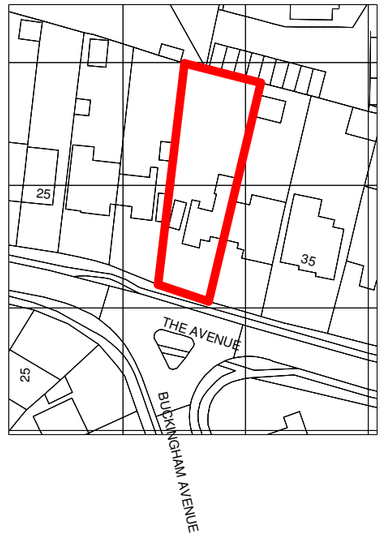

2 LOCATION PLAN

1 : 1250

KRONA DESIGN
ARCHITECTURAL DESIGN & DRAFTING
4 Union Place | Worthing | BN11 1LG
info@kronadesign.co.uk | kronadesign.co.uk
Tel: 01903 256150 Mob: 07827 994111

PROJECT

Side Extension & Loft Conversion

ADDRESS

31 The Avenue
Shoreham-by-Sea
West Sussex

TITLE

Site & Location Plan

CLIENT

Andrew Bromley

DRAWN	STATUS	DATE
JLB	Design	02/09/24

SCALE (@ A3)	PROJECT NUMBER
As indicated	KD.1632

DRAWING NUMBER	REV
A.001	

© KRONA DESIGN