0m 2m 4m 6m 8m 10m

VISUAL SCALE 1:100 @ A3

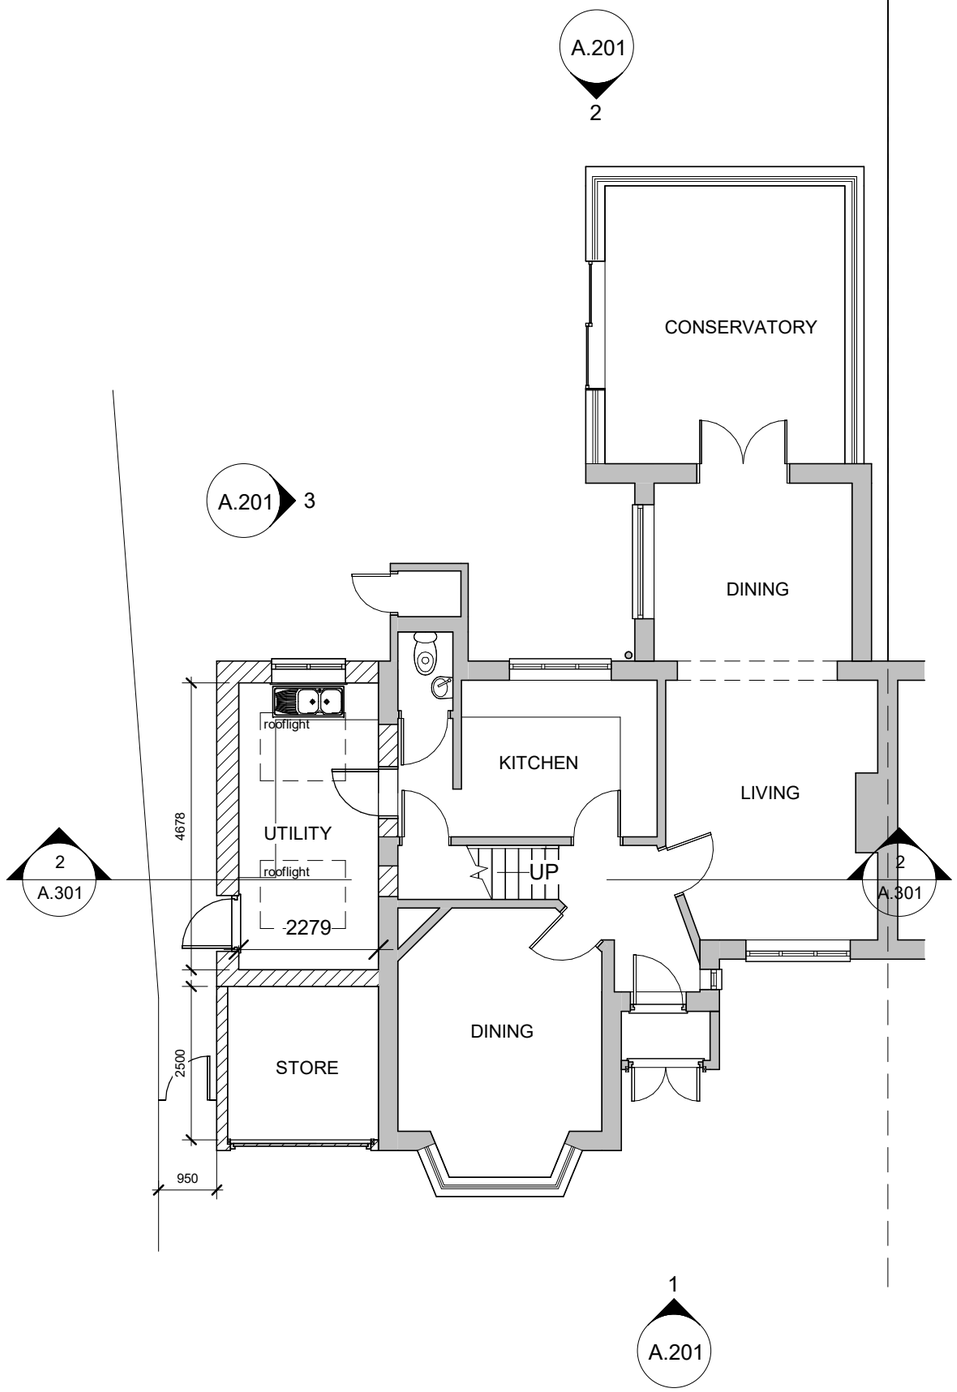

1 GROUND FLOOR

1 : 100

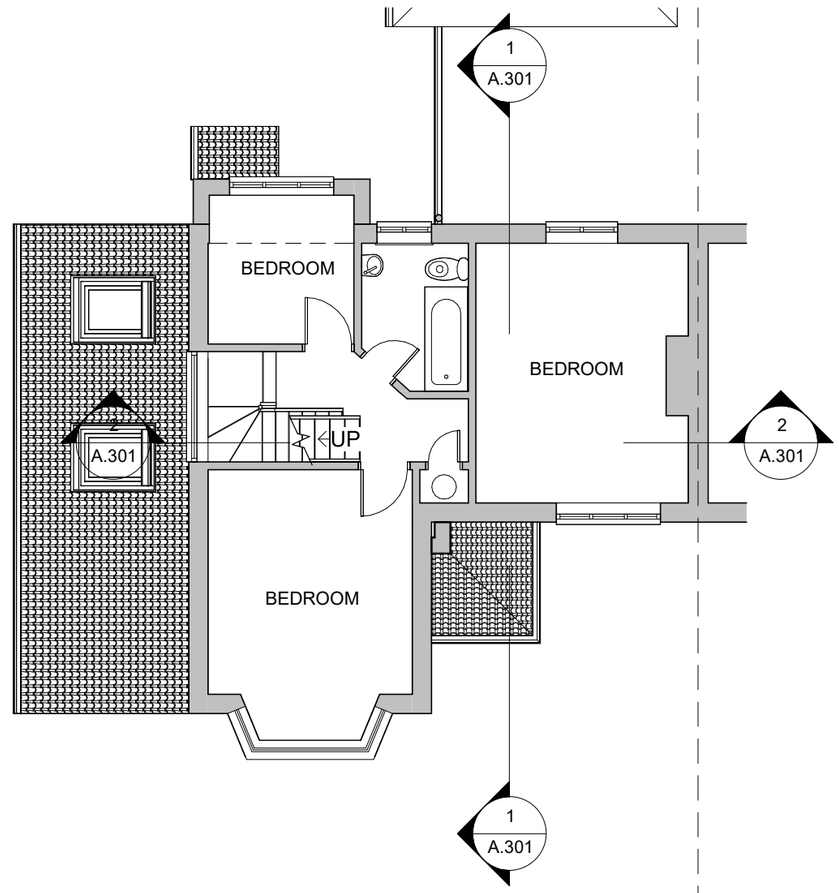

2 FIRST FLOOR

1 : 100

KRONA DESIGN
ARCHITECTURAL DESIGN & DRAFTING
4 Union Place | Worthing | BN11 1LG
info@kronadesign.co.uk | kronadesign.co.uk
Tel: 01903 256150 Mob: 07827 994111

PROJECT

Side Extension & Loft Conversion

ADDRESS

31 The Avenue
Shoreham-by-Sea
West Sussex

TITLE

Proposed Plans

CLIENT

Andrew Bromley

DRAWN	STATUS	DATE
JLB	Design	24/10/24

SCALE (@ A3)	PROJECT NUMBER
1 : 100	KD.1632

DRAWING NUMBER	REV
A.102	

© KRONA DESIGN