DO NOT SCALE FROM THIS DRAWING

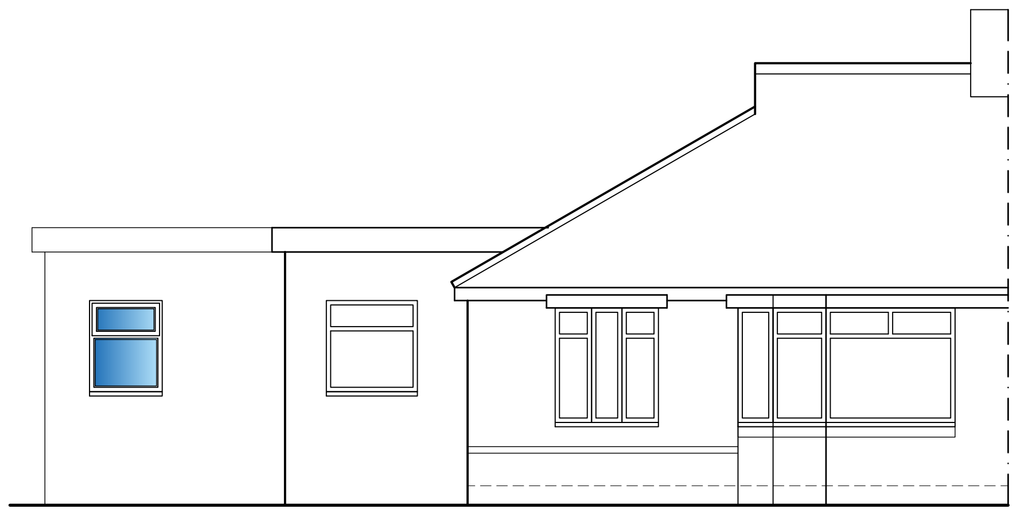

Existing east elevation

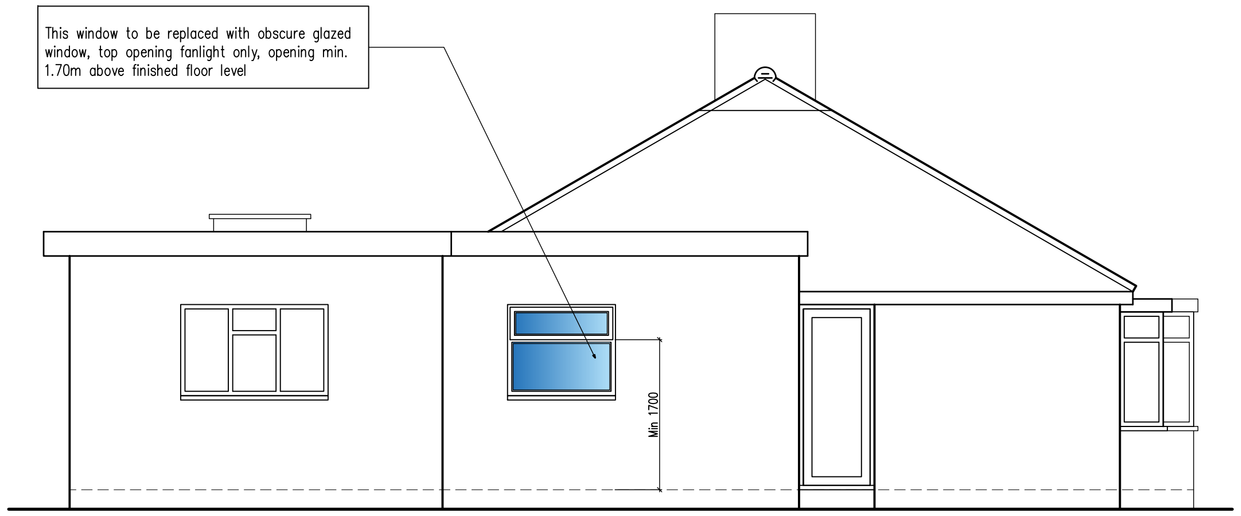

Existing south elevation

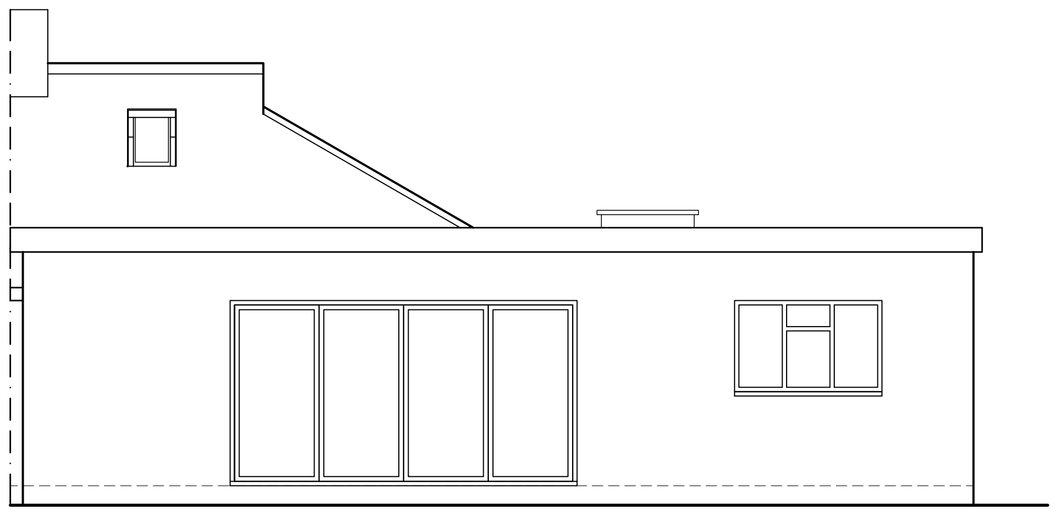

Existing west elevation

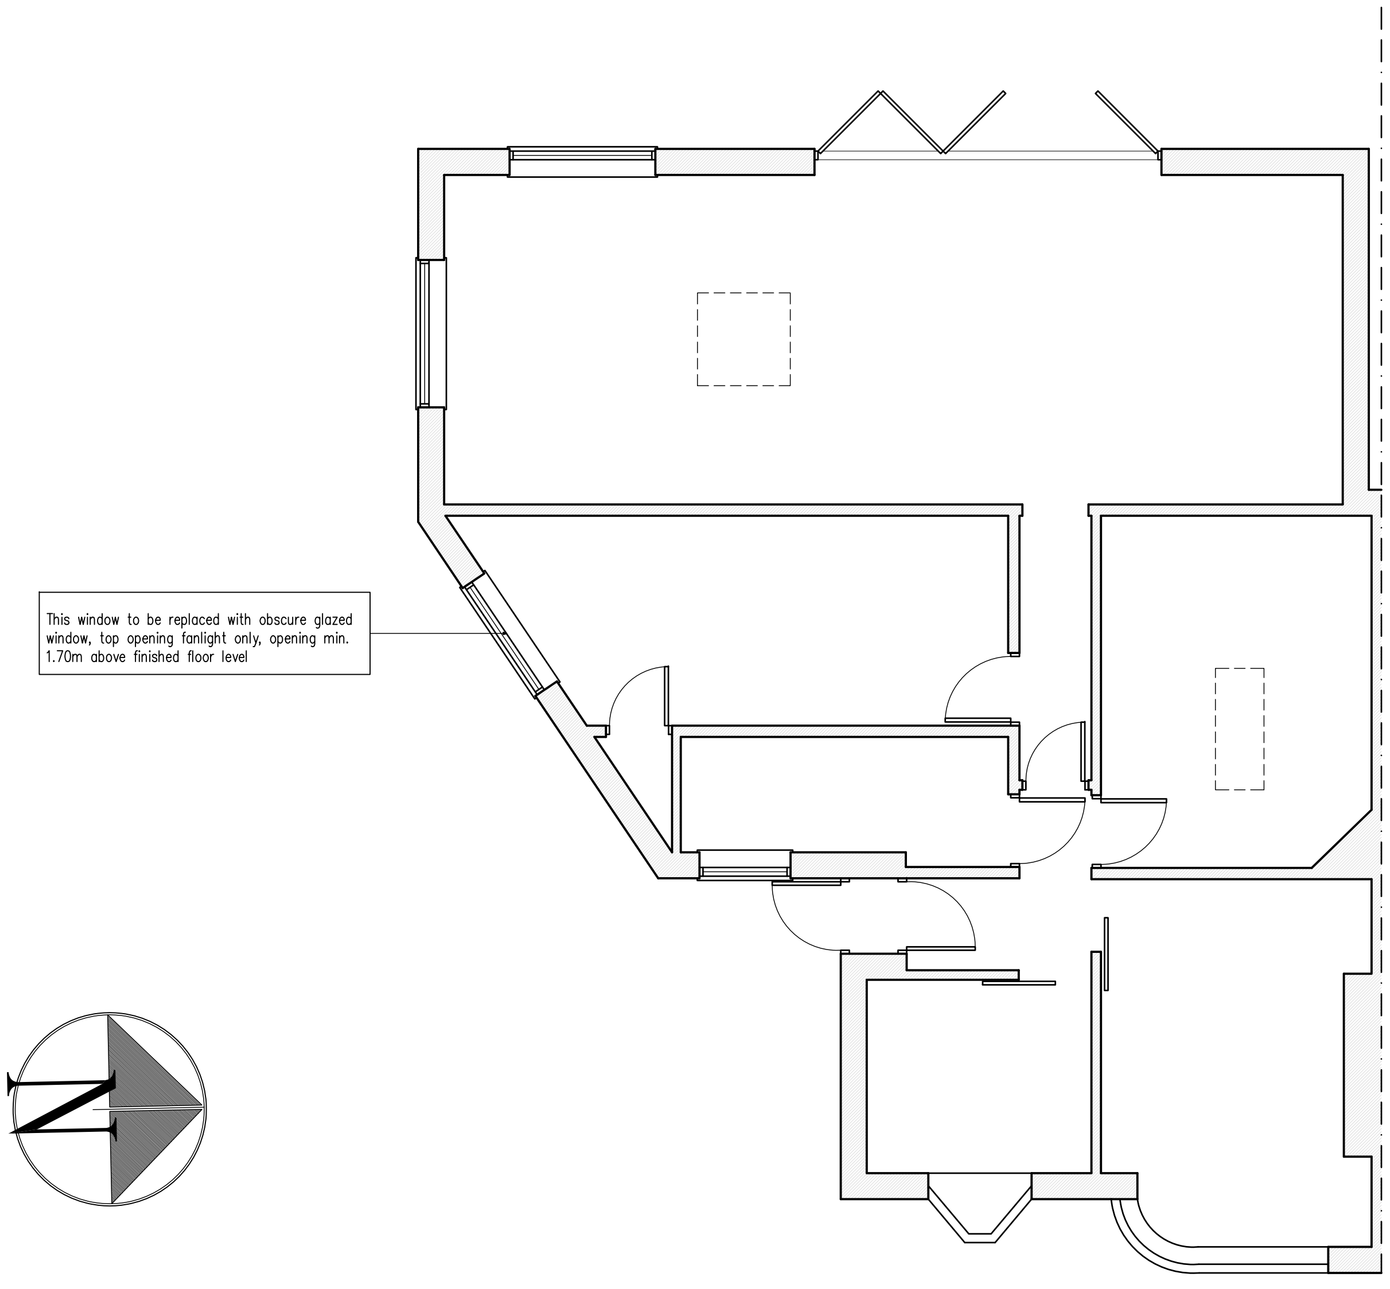

Existing ground floor plan

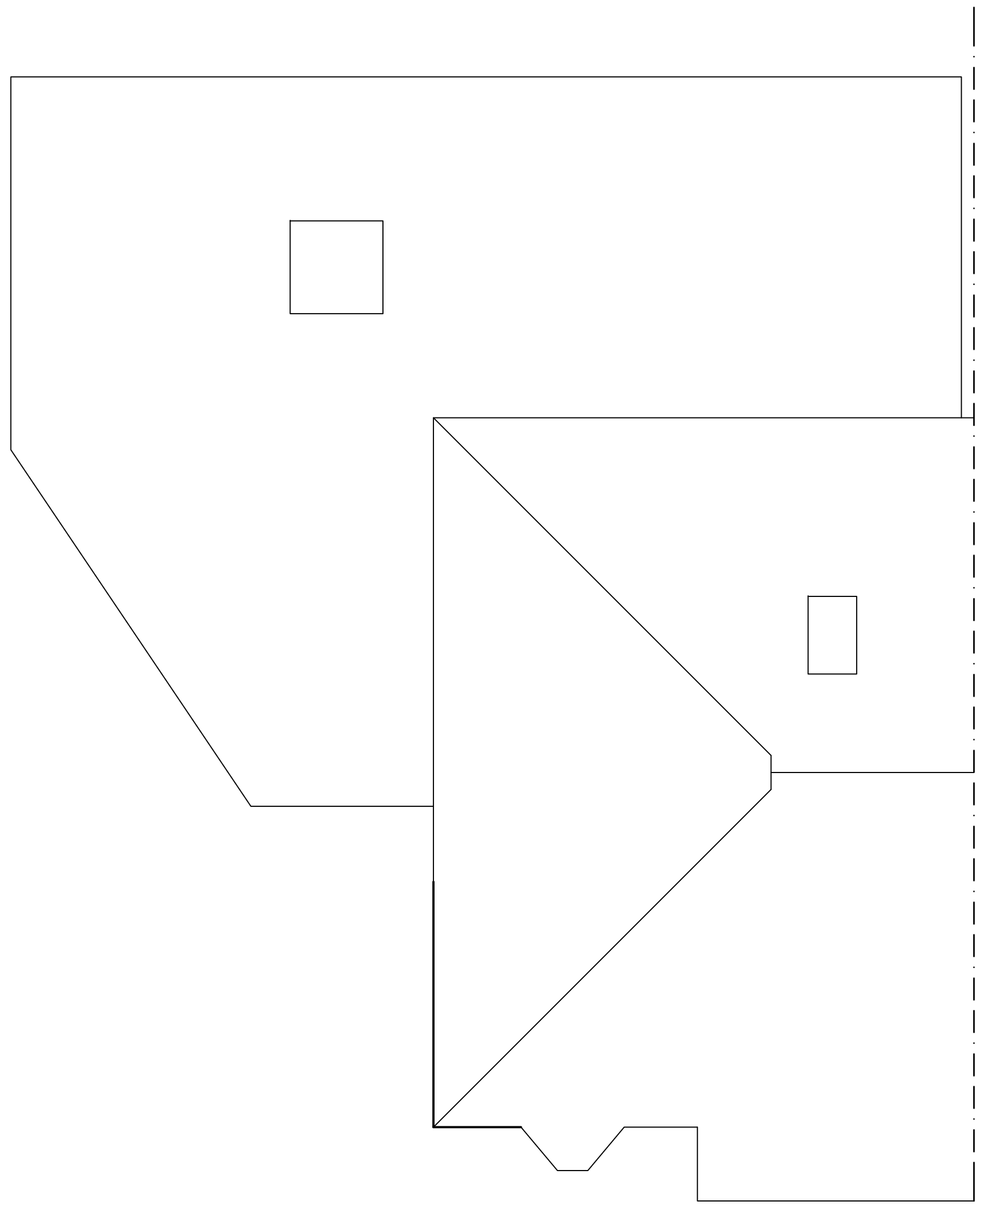

Existing roof plan

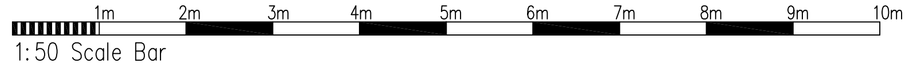

rja Planning & Building Consultants Ltd.
9 Sea Spray Avenue
Shoreham-By-Sea
West Sussex BN43 5PR
t: 01273 467297 mob: 07971 375739
e: rex@rjapbc.co.uk web: www.rjapbc.co.uk

Chartered Institute of Architectural Technologists

PROJECT: 31 Kingston Close, Shoreham-By-Sea

DRAWING TITLE: Existing Floor Plans & Elevations

CLIENT: Juliaa Fairhall

DWG NO: 24992-02

REVISION:

SCALE: 1:50

DATE: 23.09.24

DRAWN: rex