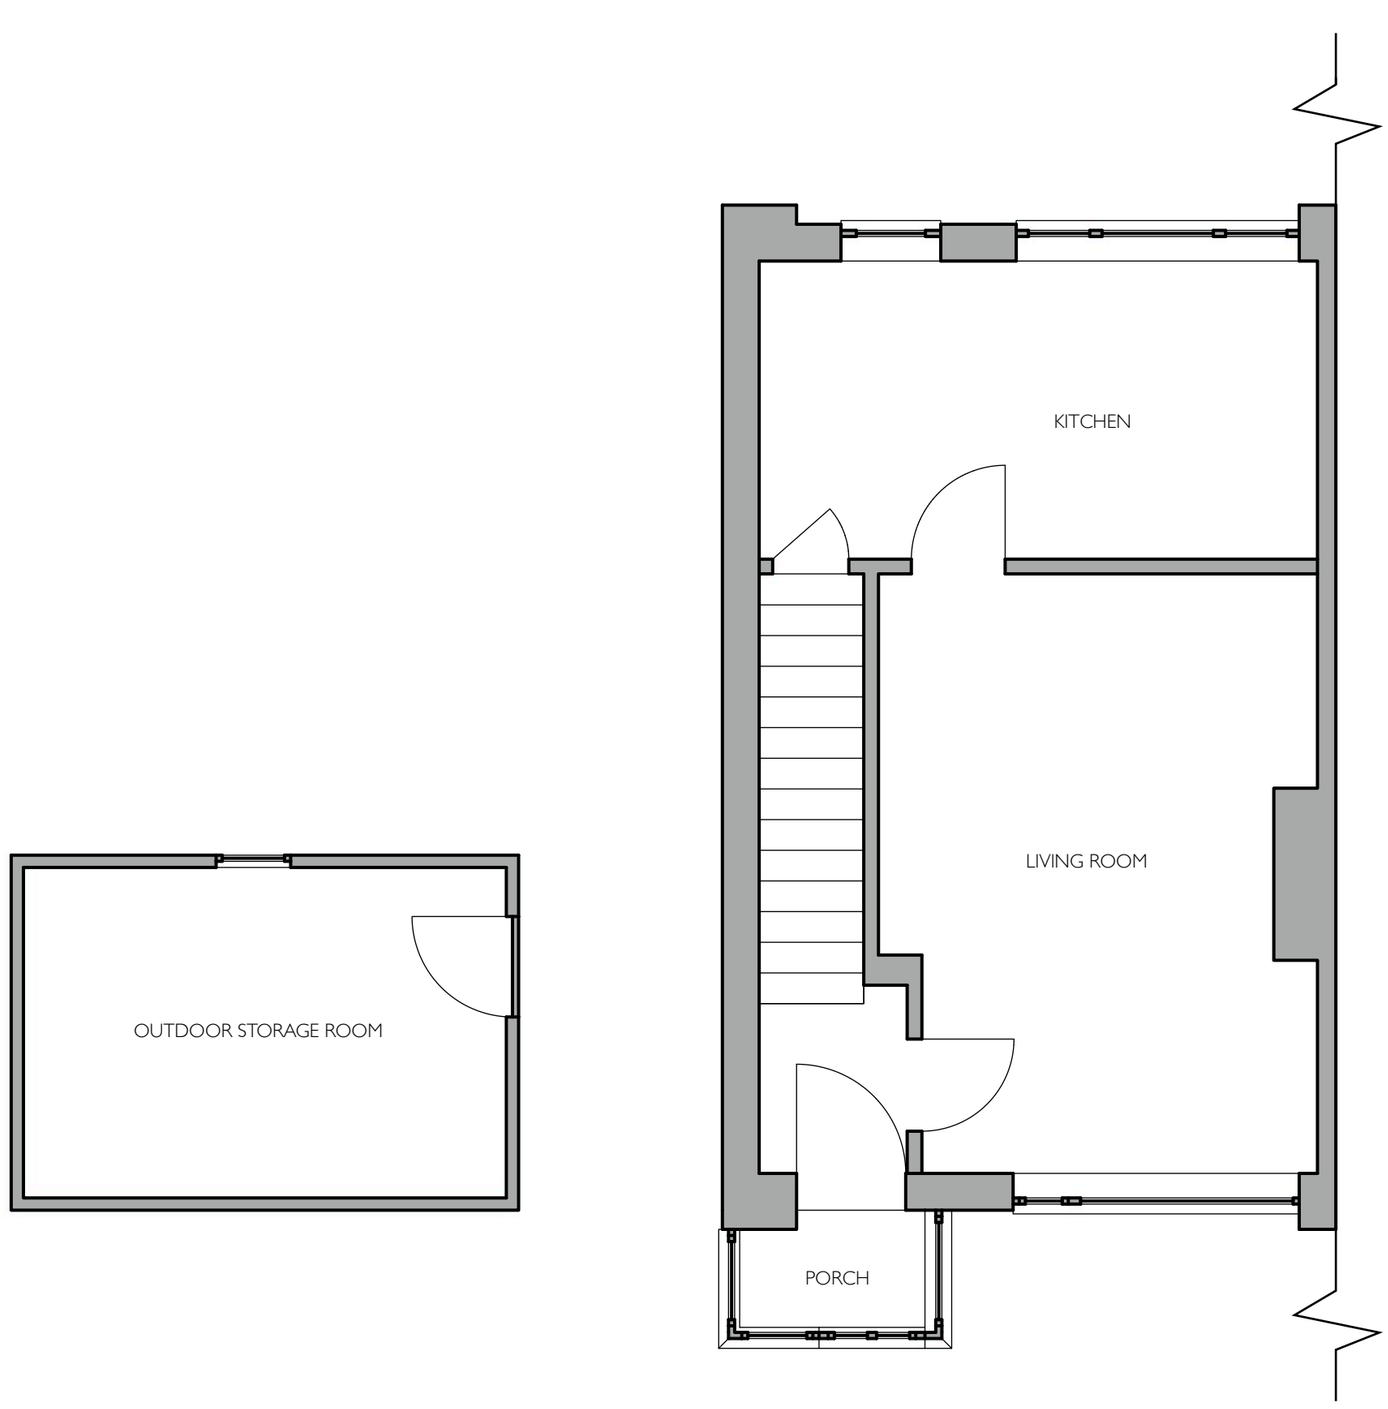


1M 2M 3M 4M 5M

Scale 1:50 @ A3

EXISTING GF PLAN

20 BIRKDALE ROAD, WORTHING, BN13 2QY

ARCHITECTURE BY JAKE MCLEWEE BSC (HONS): ARCHITECTURAL TECHNOLOGY

REFERENCE / DATE

A 367-1_2

02/10/2023

ARCHITECTUREBYJAKE.CO.UK