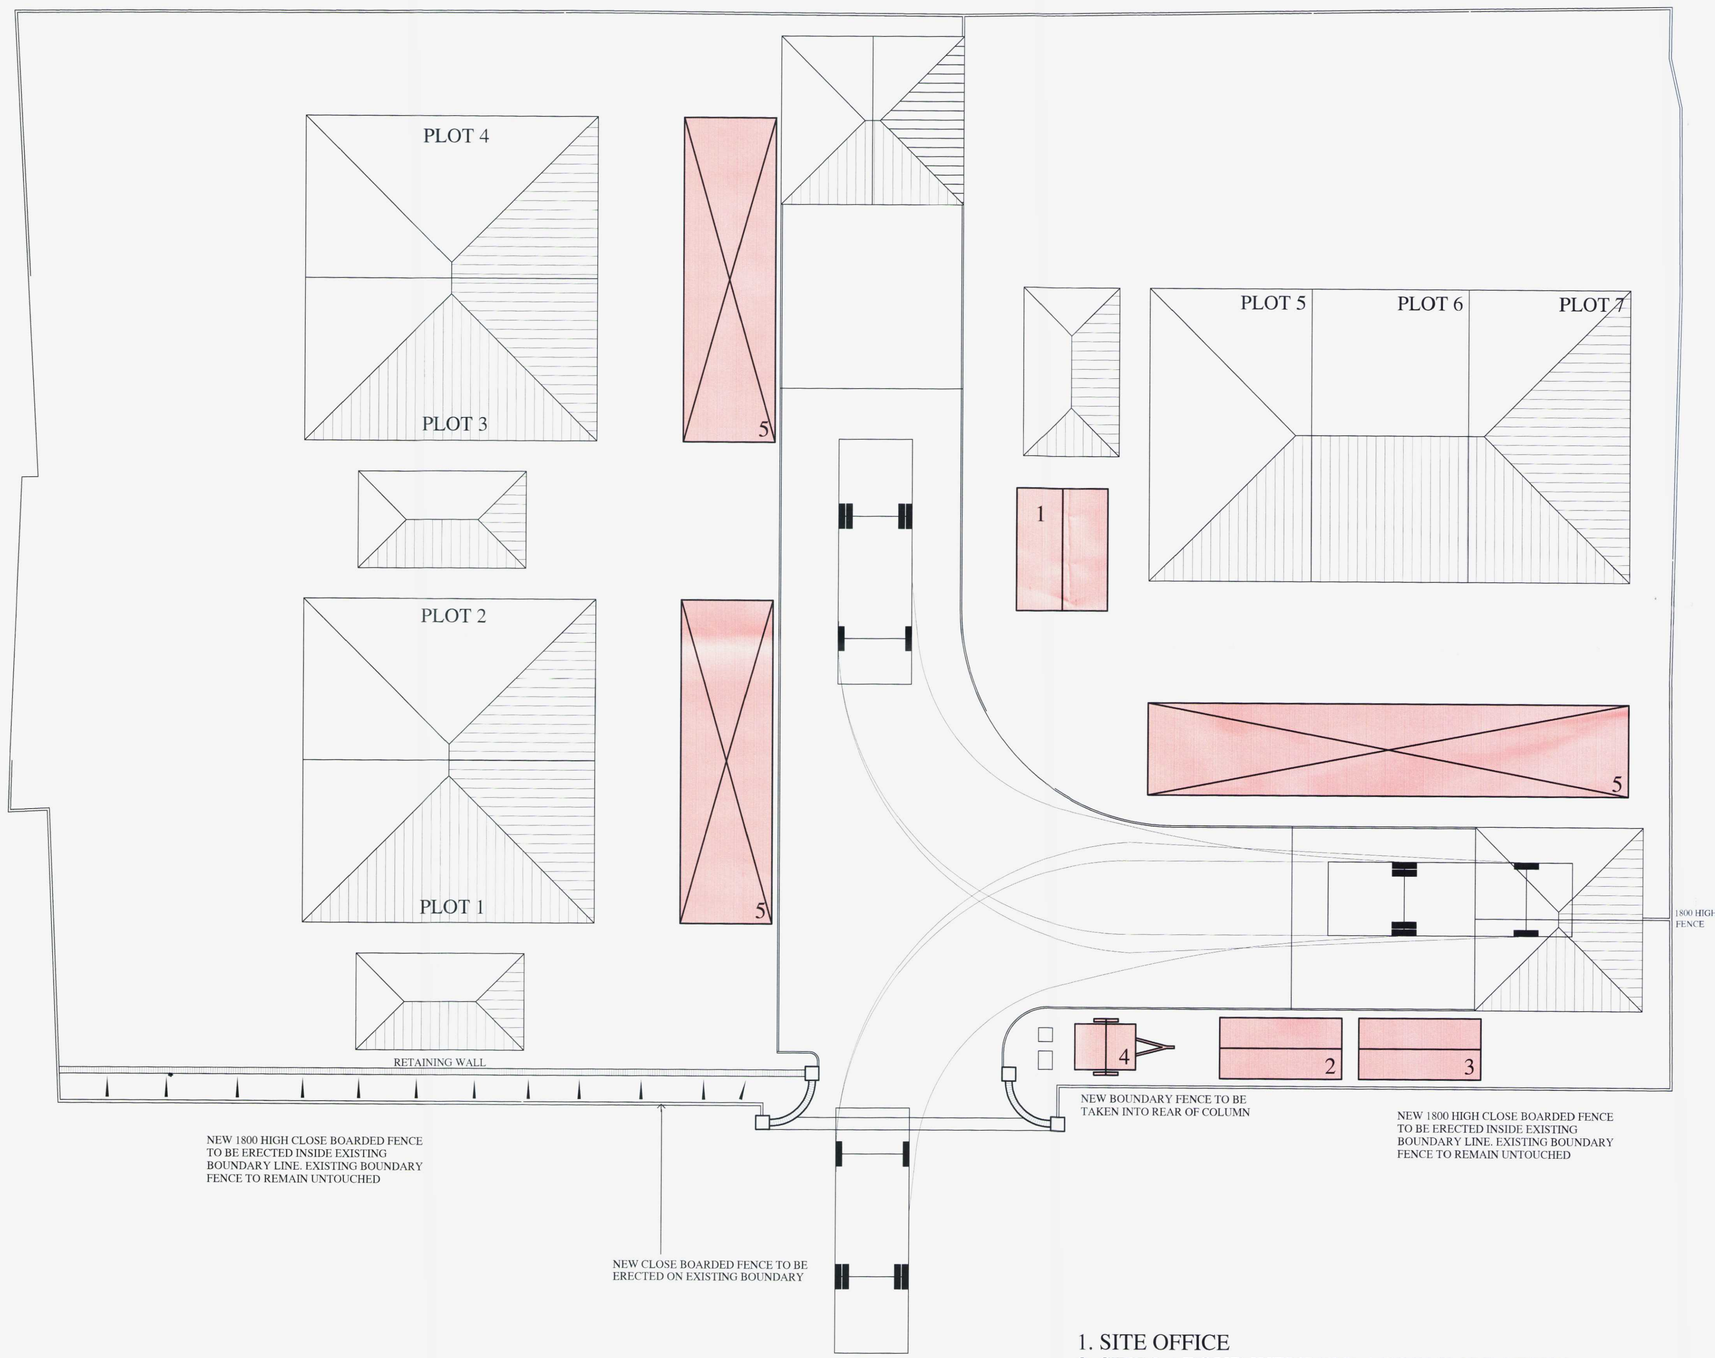


1. SITE OFFICE
2. SITE LABOUR WELFARE ACCOMMODATION
3. SITE LABOUR WELFARE ACCOMMODATION
4. WHEEL WASHING SET-UP
   (WATER BOWSER, GENERATOR & PRESSURE WASHER)
5. MATERIALS STORAGE

NEW 1800 HIGH CLOSE BOARDED FENCE TO BE ERECTED INSIDE EXISTING BOUNDARY LINE. EXISTING BOUNDARY FENCE TO REMAIN UNTOUCHED

NEW 1800 HIGH CLOSE BOARDED FENCE TO BE ERECTED INSIDE EXISTING BOUNDARY LINE. EXISTING BOUNDARY FENCE TO REMAIN UNTOUCHED

Project

PROPOSED RESIDENTIAL DEVELOPMENT
ROXBURGH CLOSE
WORTHING

Drawing

SITE SET-UP LAYOUT
PLANNING CONDITIONS

Architects & Planning Consultants
Clock Tower House, Lewes Road
Lindfield, West Sussex. RH16 2LH
Telephone 01444 - 484711

Client

MJH DEVELOPMENTS LTD.

Drawing no.	date	scale	drawn
1910-PC03	03/11	1:100	ARM
	revisions		

© THE CONTRACTOR SHOULD CHECK ALL DIMENSIONS ON SITE