
26 Southview Road

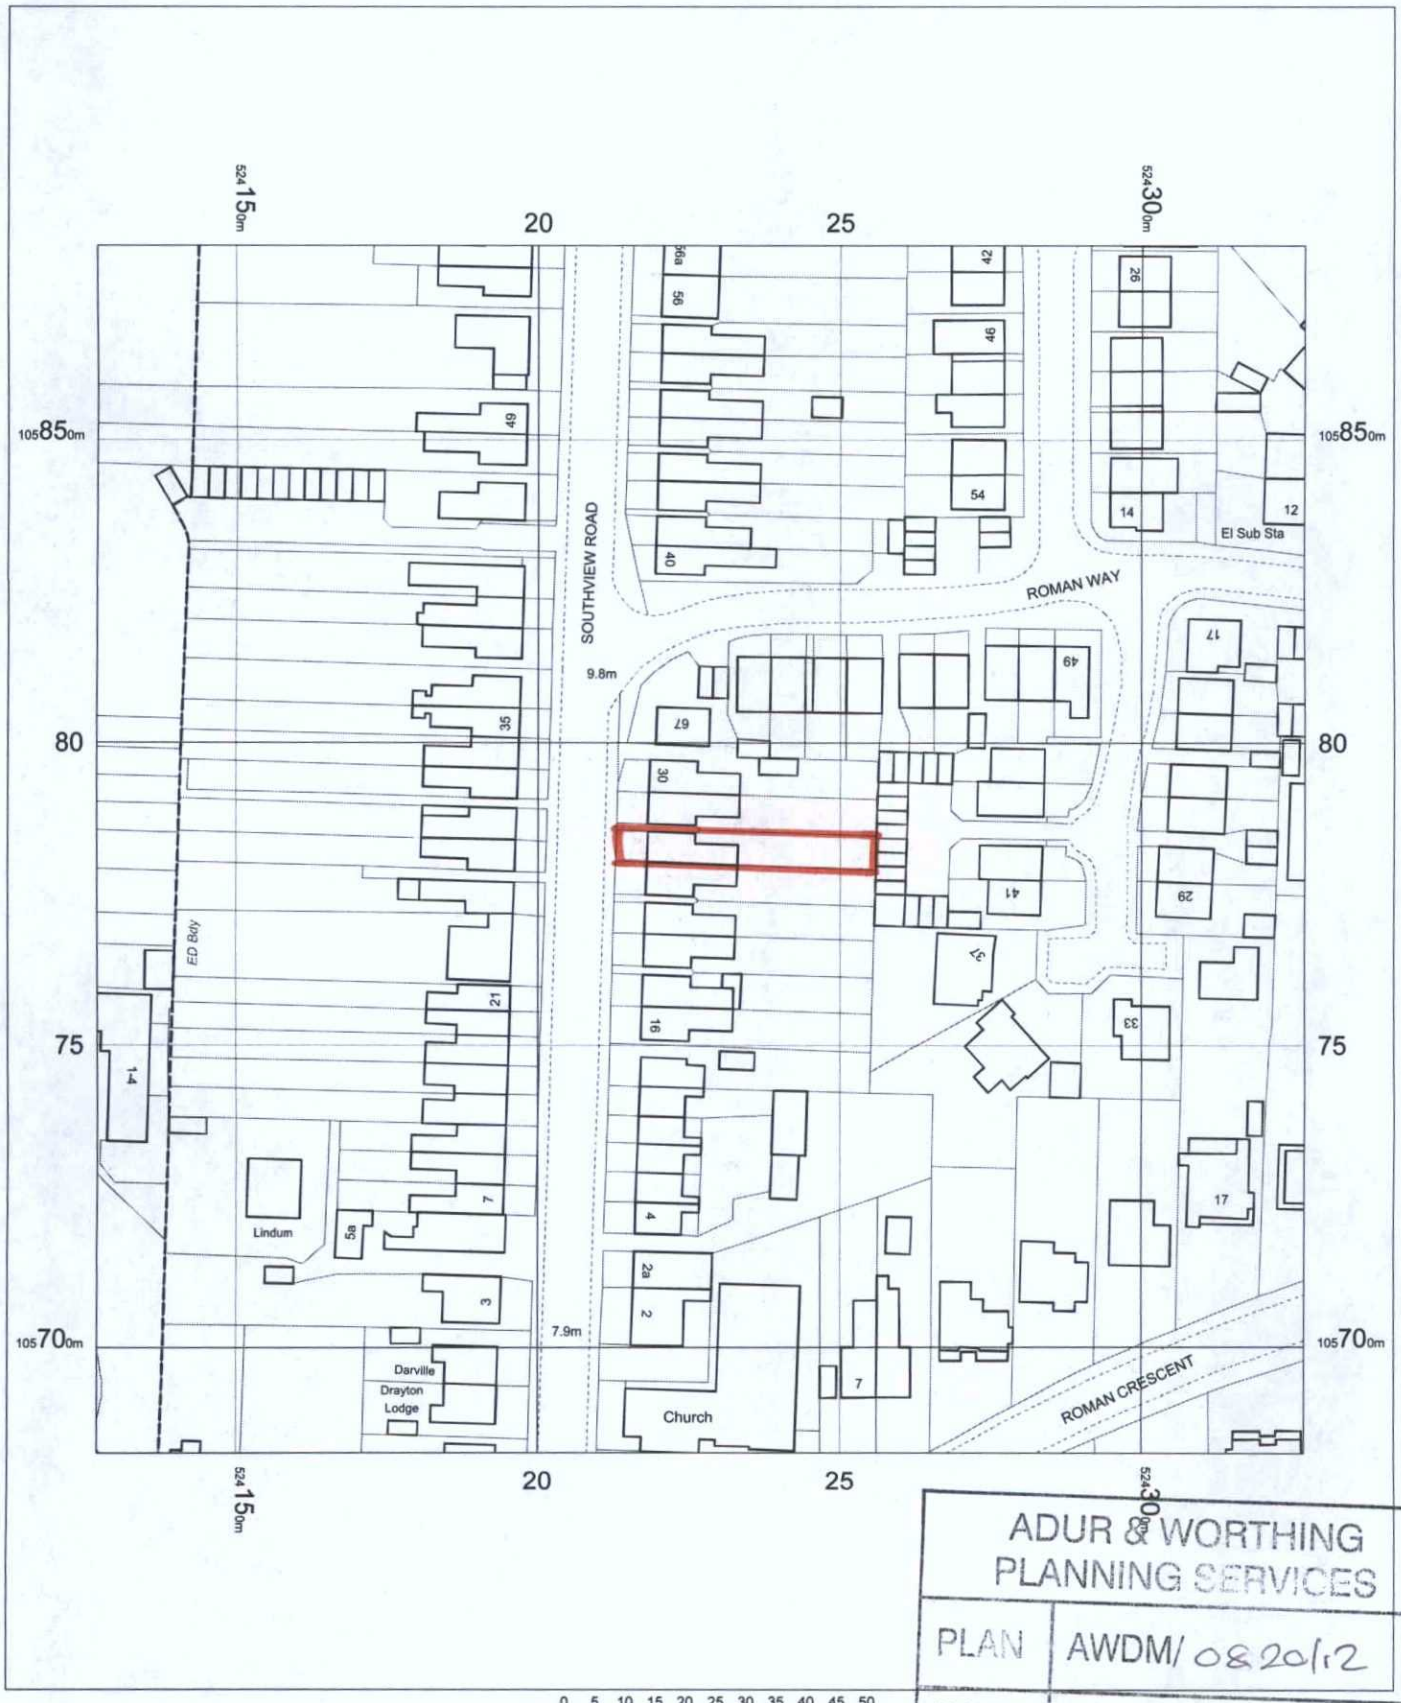

ADUR & WORTHING PLANNING SERVICES

PLAN	AWDM/0820/12
DATE VALID	5/7/12

N

OS Mastermap
28 June 2012, ID: BW1-00160305
www.blackwellmapping.co.uk

1:1250 scale print at A4, Centre: 524227 E, 105782 N

©Crown Copyright. Licence no. 100041040

Mapping sourced from Ordnance Survey

BLACKWELL'S
www.blackwellmapping.co.uk
TEL: 0117 926 2322
maps.bristol@blackwell.co.uk