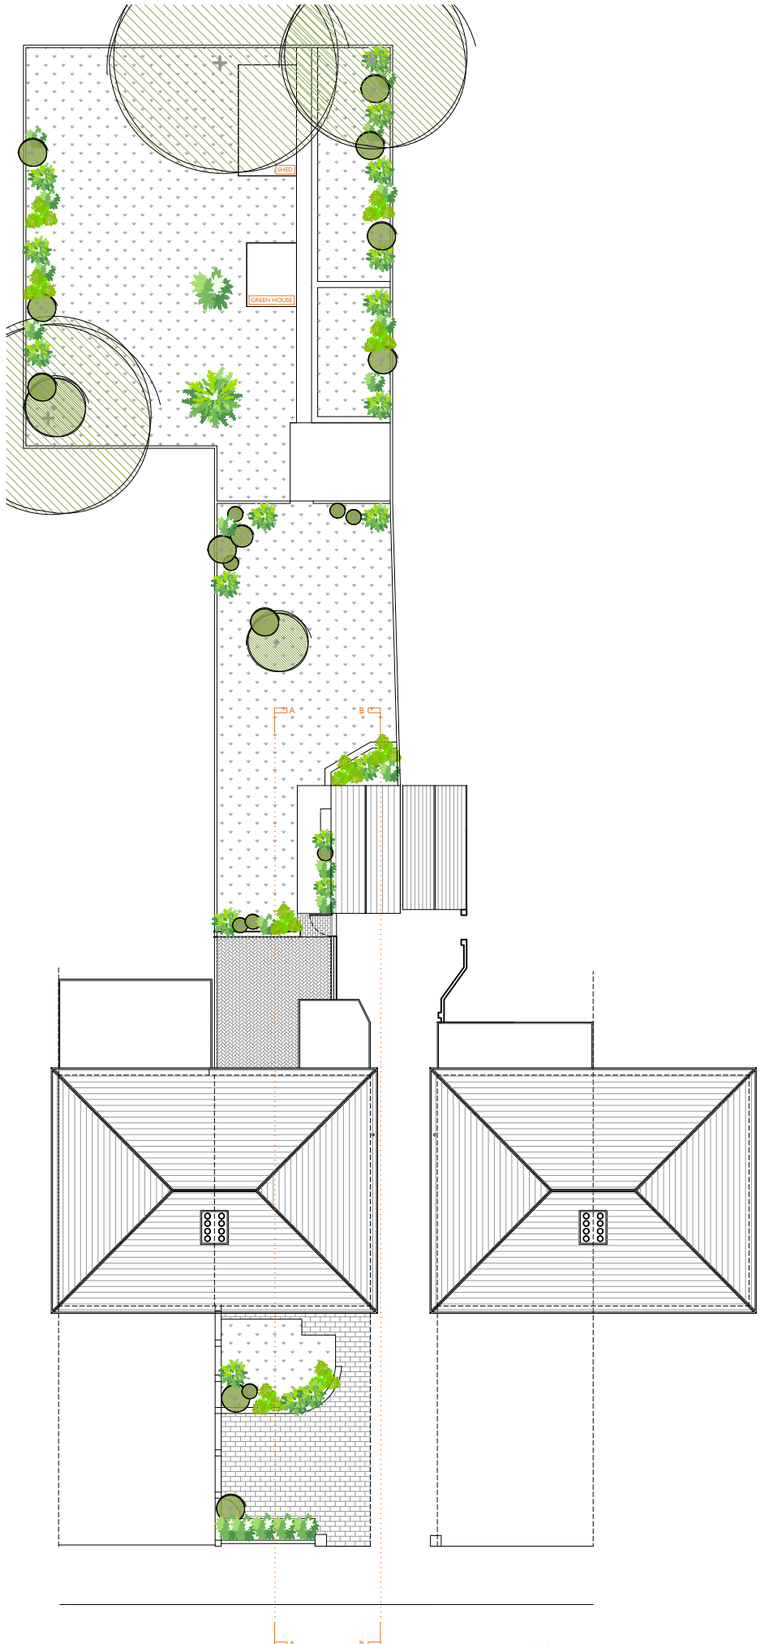

+RF Existing contextual roof plan - scale 1:250 at A3

Scale in Metres

0 2 5 10 20

N



+LP Existing location plan - scale 1:2500 at A3

Scale in Metres

0 20 50 100 200

N

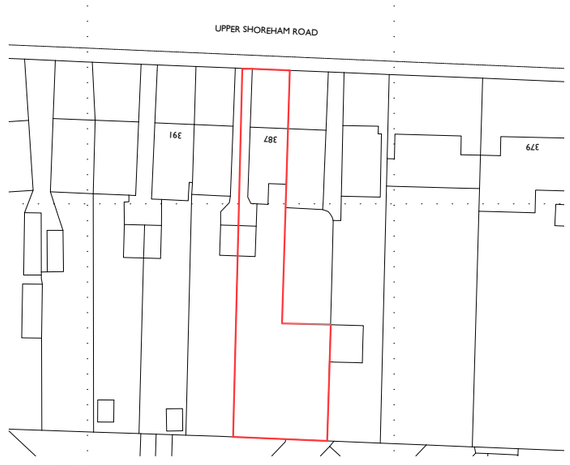

+BP Existing block plan - scale 1:1000 at A3

Scale in Metres

0 10 20 30 40 50

Only figured dimensions are to be used. All dimensions to be checked on site.

Please note: Refer to 'type' of drawing below; planning drawings should only be treated as such.

Notes

APPLICATION FOR DETAILED
PLANNING CONSENT

LRA
LIAM RUSSELL ARCHITECTS

LONDON / BRIGHTON / MANCHESTER
- t +44 (0)845 180 3676 www.liamrussellarchitects.com -

JOB 387 UPPER SHOREHAM ROAD BRIGHTON BN43 5NF	CHECKED LRA
	DRAWN M
CLIENT MR GROSSMAN	DATE 03.2022
	SCALE 1:250/ 1000/ 2500 @ A3
DRAWING EXISTING ROOF PLAN AND LOCATION & BLOCK PLAN	REVISION
	NUMBER 1958-EX-002

24 Windlesham Road, Brighton, East Sussex BN1 3AG. UK
t +44 (0)845 180 3676 www.liamrussellarchitects.com
Liam Russell Architects Ltd registered in England and Wales 04758636

DO NOT SCALE FROM THIS DRAWING. THIS DRAWING IS COPYRIGHT ©