
Rear Garden

Patio Area
(landscape works to be confirmed with Client)

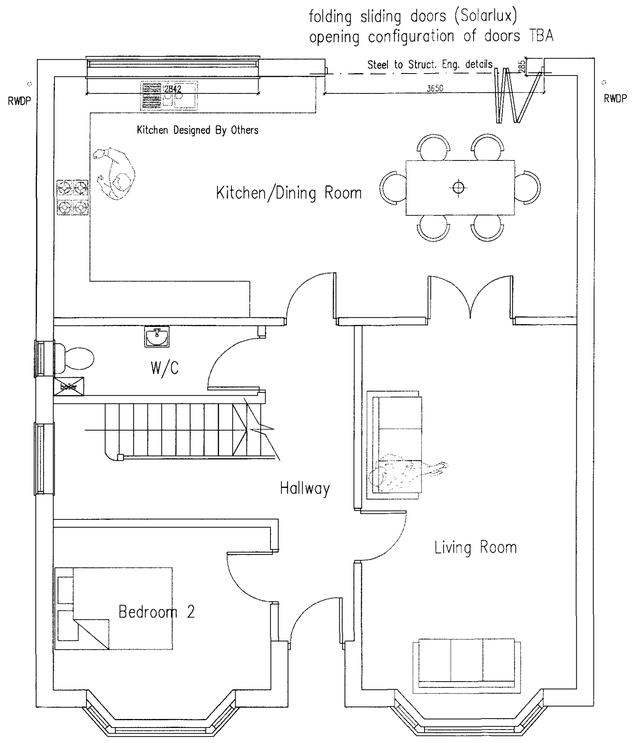

External lighting tbc


Block Paved Driveway with drainage to gully soakaway

Ground Floor Plan

1m 2m 3m 4m 5m 6m 7m 8m 9m 10m

1:50 Scale Bar

Contractor to arrange for all services to connect to new building

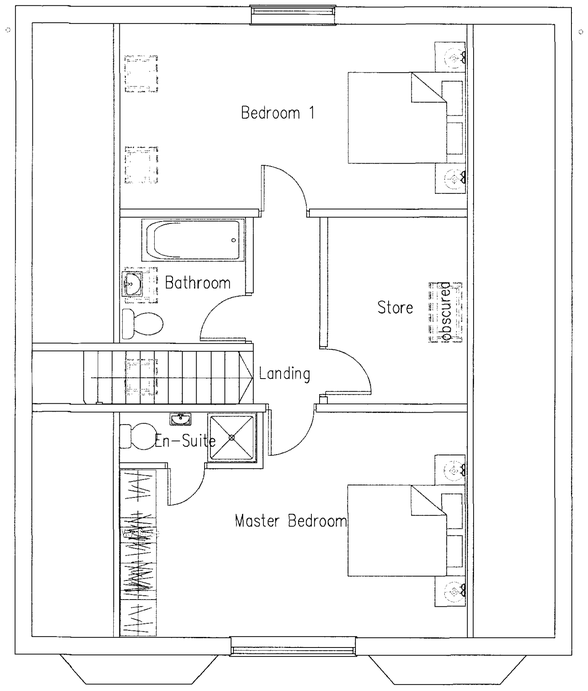

First Floor Plan

1m 2m 3m 4m 5m 6m 7m 8m 9m 10m

1:50 Scale Bar

Services Key

- Denotes suit cord
- $_2$ Denotes light switch (2 way)
- $_T$ Denotes light switch (timer)
- Denotes telephone
- Denotes television aerial points
- Denotes double socket
- Denotes double socket (floor level)
- Denotes cooker point
- Denotes spur
- Denotes shaver socket incorporating light
- Denotes external water tap
- Denotes wall light
- Denotes ceiling rose
- Denotes low voltage recessed spotlight
- Denotes fluorescent tube
- radiator Denotes radiator
- Denotes PIR detector
- Denotes extractor fan
- SD Denotes smoke detector
- HD Denotes heat detector
- meter Denotes meter

FINAL No. & Layout as Directed by Client

0533/12
28/06/2012
received

Project:

Proposed New Detached
Chalet Bungalow At:
68 The Meadway
Shoreham Beach
Shoreham By Sea
West Sussex
BN43 5RP

Drawing title:

Plans As Proposed

Client: Mr Phillip Burchitt

Copyright of:
Architectural & Planning Services
15 West Street
Shoreham By Sea
West Sussex
BN43 5WF
bjw
01273 441009 (after 6pm)
07858899101
e-mail: benwhitby15@yahoo.co.uk

Scale: 1:50	Paper size A1
Date: 10.4.2012	Drawn: BJW
Drg. No. 02	Rev'n B