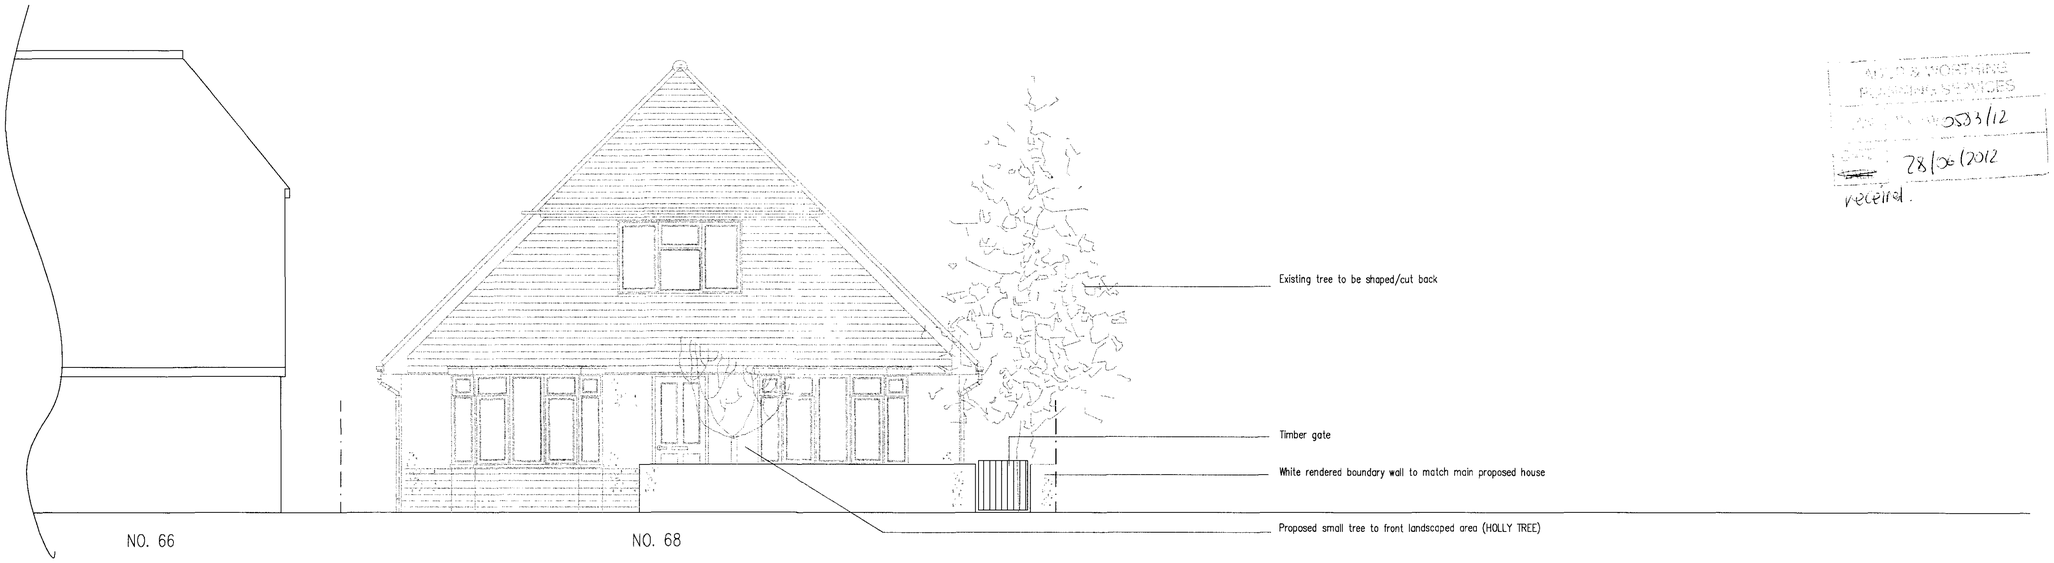

Front Street Facing (South) Facing Elevation

1m 2m 3m 4m 5m 6m 7m 8m 9m 10m

1:50 Scale Bar

AWD & WORTHING PLANNING SERVICES
0533/12
28/06/2012
received.

Project:

Proposed New Detached
Chalet Bungalow At:
68 The Meadway
Shoreham Beach
Shoreham By Sea
West Sussex
BN43 5RP

Drawing title:

Elevations As Proposed

Client: Mr Phillip Burchitt

Copyright of:

bjw
Architectural & Planning Services
15 West Street
Shoreham By Sea
West Sussex
BN43 5WF
01273 441009 (after 6pm)
07856899101
e-mail: benwhitby15@yahoo.co.uk

Scale: 1:50	Paper size A1
Date: 10.4.2012	Drawn: BJW
Drg. No. 07	Rev'n B