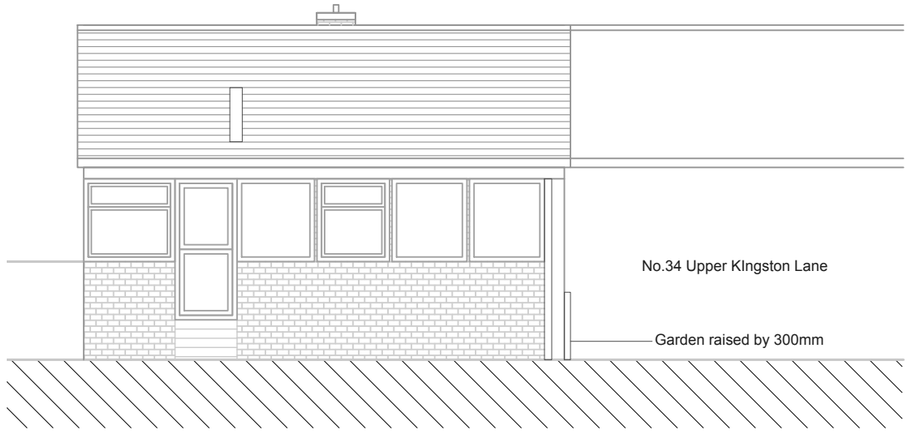

Existing (east) elevation



Existing (west) elevation



Existing (south) elevation

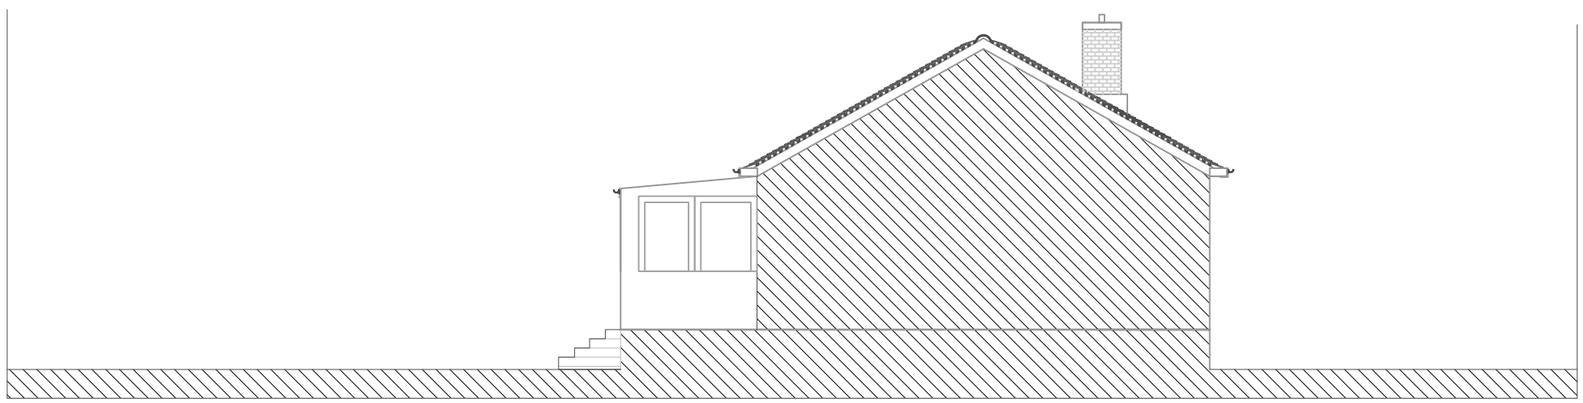

Existing (north) elevation

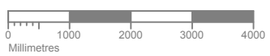

Rev	Date	Notes	Initials
-	-	-	-

PROJECT
32
UPPERKINGSTONLANE
SOUTHWICK

DRAWING TITLE
EXTELEVATIONS

SPEC
SPEC

AREA
AREA

SCALE
1:100

DATE
16/06/20

DRAWN
AT

DWG NO.
32UPKING-EXTELE

REV.
REV