VEHICULAR CROSSING & HARDSTANDING FOR 129 MANOR HALL ROAD

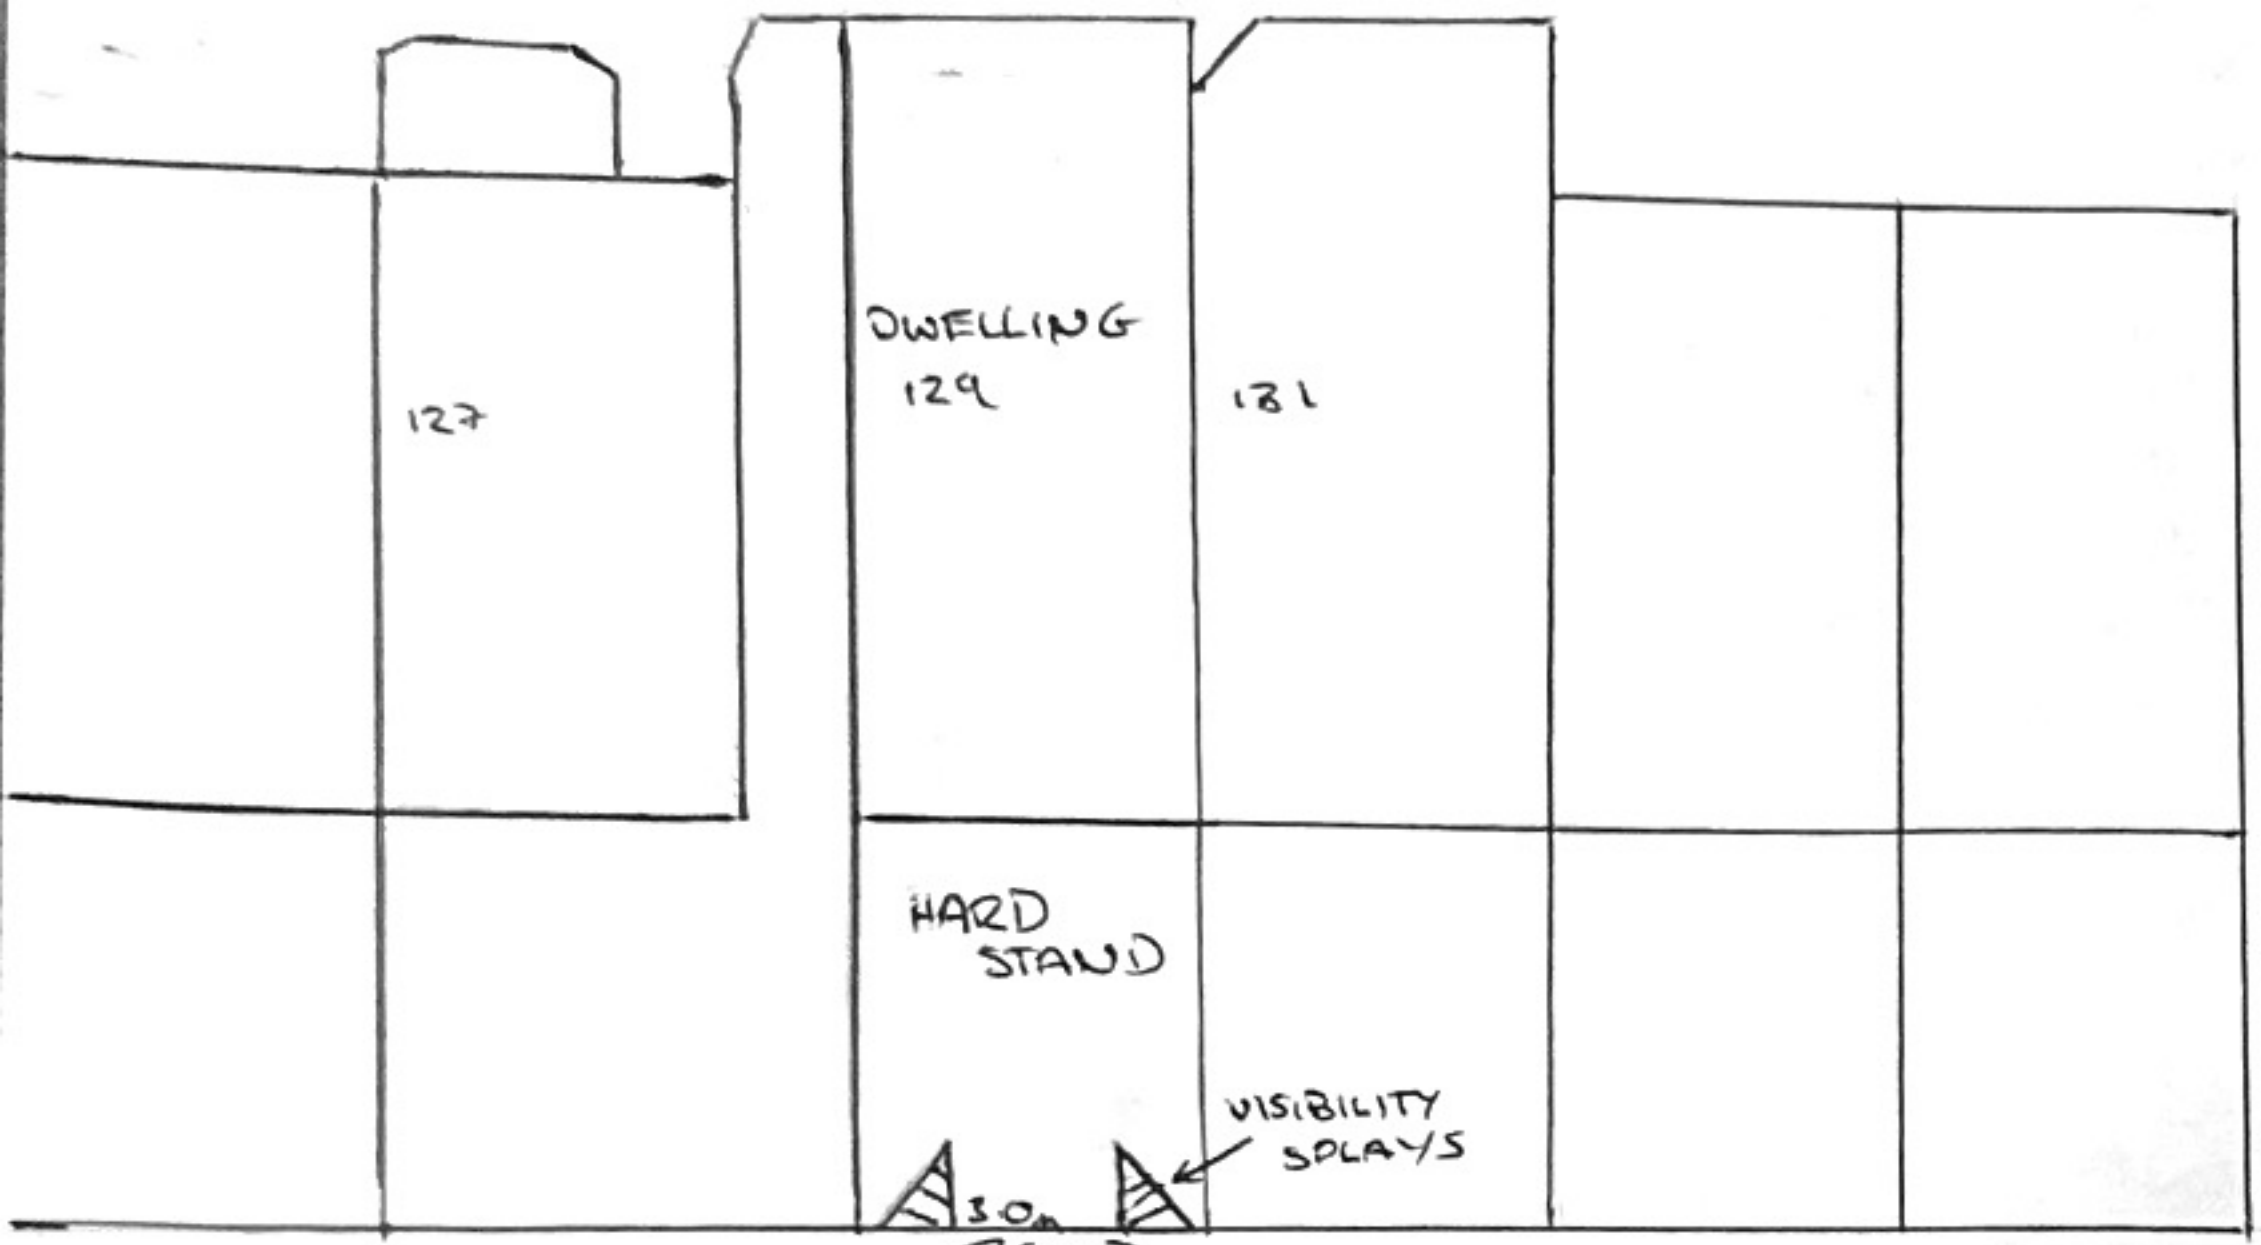

scale 1:200

ROAD