
Proposed B1 use on the ground floor

Retained D1 use on the ground floor for Church \ place of worship and ancillary offices

Retained D1 use on the ground floor for Church \ place of worship and ancillary rooms

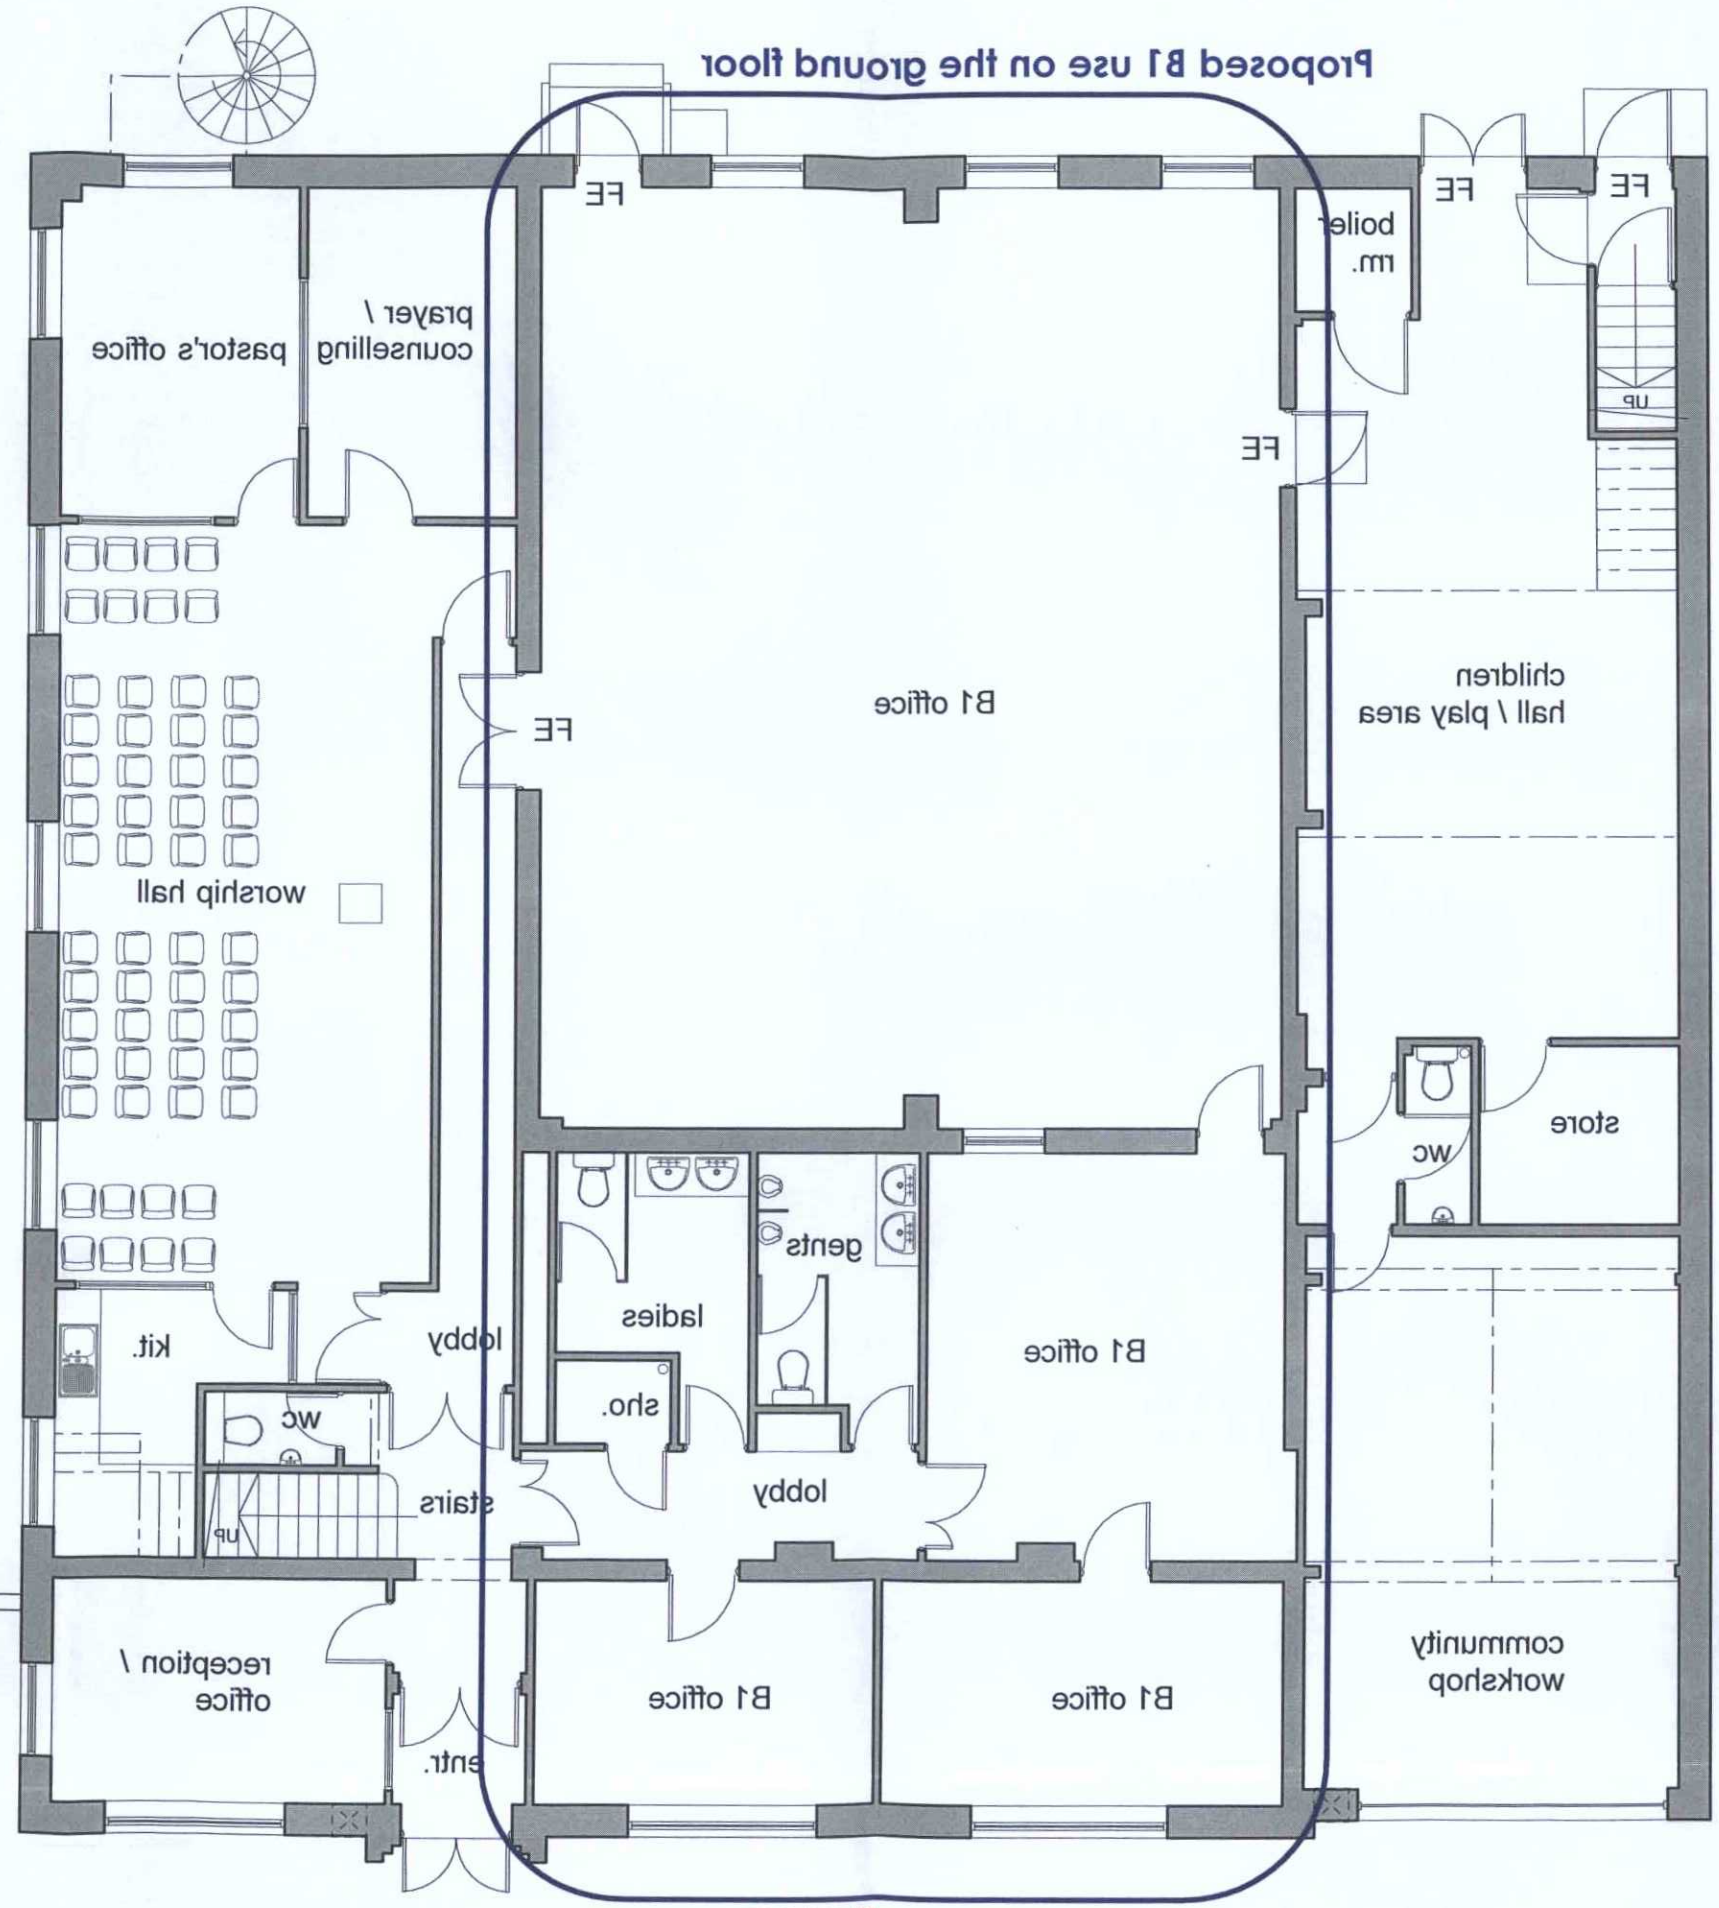

PLANNING

AMENDMENT

ADUR & WORTHING PLANNING SERVICES	
PLAN	AWDM/1509/17
DATE VALID	11 OCT 2017

pastor adebisi okinde

technology house

rccg kla brighton

west road, fishersgate, bn41 1qh

11.10.17

1:1
1:100

pa136/p102b - proposed ground floor plan (1:100@A3)

DO NOT scale from this drawing if there is no scale bar shown; measurement should relate to scale bar and paper size. DO NOT use any information without checking on site. DO NOT use any of the building areas indicated for valuation, purchase, sale or any legally binding contract unless explicitly authorised. DO NOT reproduce any part of this drawing without prior written consent. CHECK this drawing is the latest revision. If in doubt - ask. If this drawing has been received by e mail it should not be used as a contract document unless subsequently validated by a hard copy and issue sheet.

Copyright© adcynthy services 2017