BLOCK PLAN SCALE 1:500@a4 60 Holmbush Way, Southwick, Brighton, West Sussex, BN42 4YD

date 22.10.2024

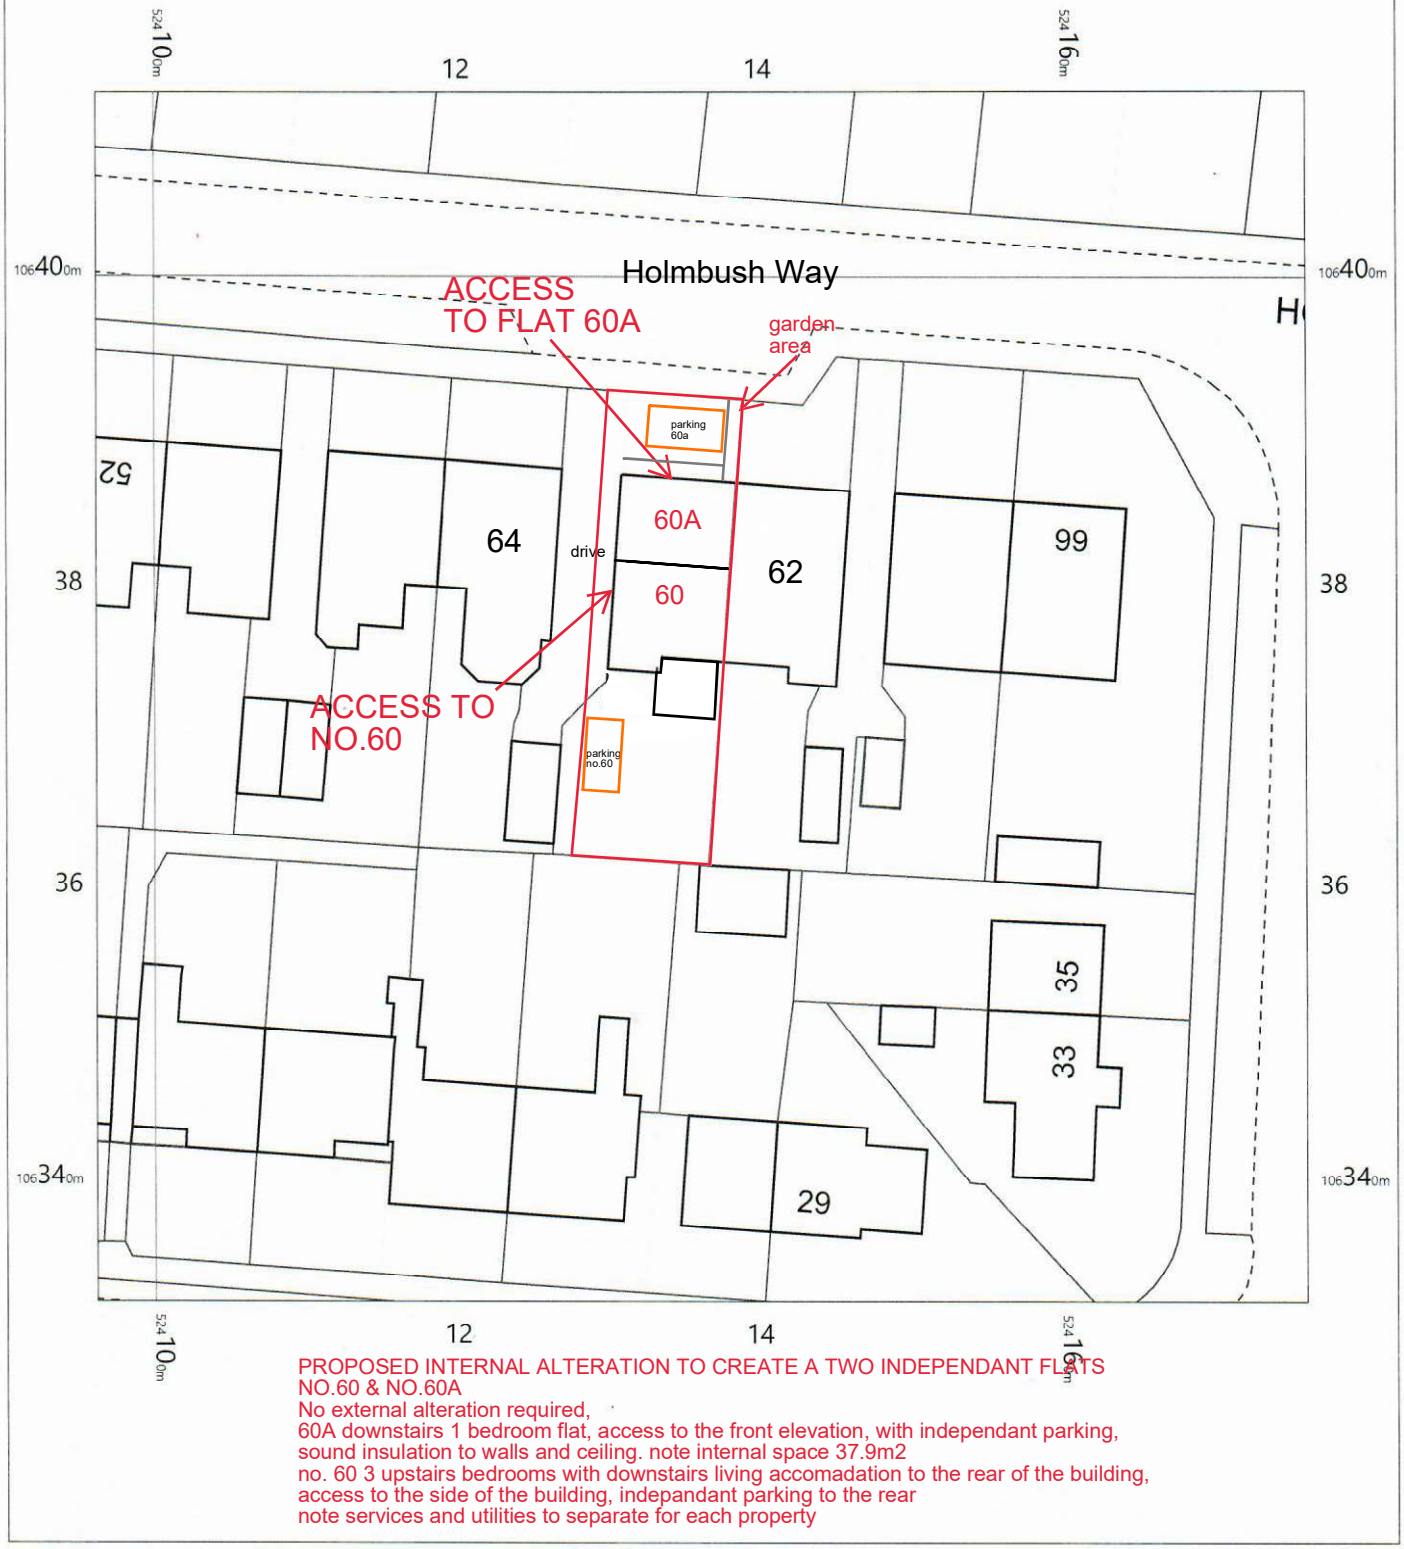

PROPOSED INTERNAL ALTERATION TO CREATE A TWO INDEPENDANT FLATS
NO.60 & NO.60A
No external alteration required,
60A downstairs 1 bedroom flat, access to the front elevation, with independant parking,
sound insulation to walls and ceiling. note internal space 37.9m2
no. 60 3 upstairs bedrooms with downstairs living accomadation to the rear of the building,
access to the side of the building, indepandant parking to the rear
note services and utilities to separate for each property

0 2 4 6 8 10 12 14 16 18 20
m

OS MasterMap 1250/2500/10000 scale
Wednesday, July 22, 2020, ID: CM-00890039
www.centremapslive.co.uk

1:500 scale print at A4, Centre: 524136 E, 106372 N

©Crown Copyright Ordnance Survey. Licence no. 100019980

N

CENTRE MAPS LIVE.
FOR A BETTER POINT OF VIEW