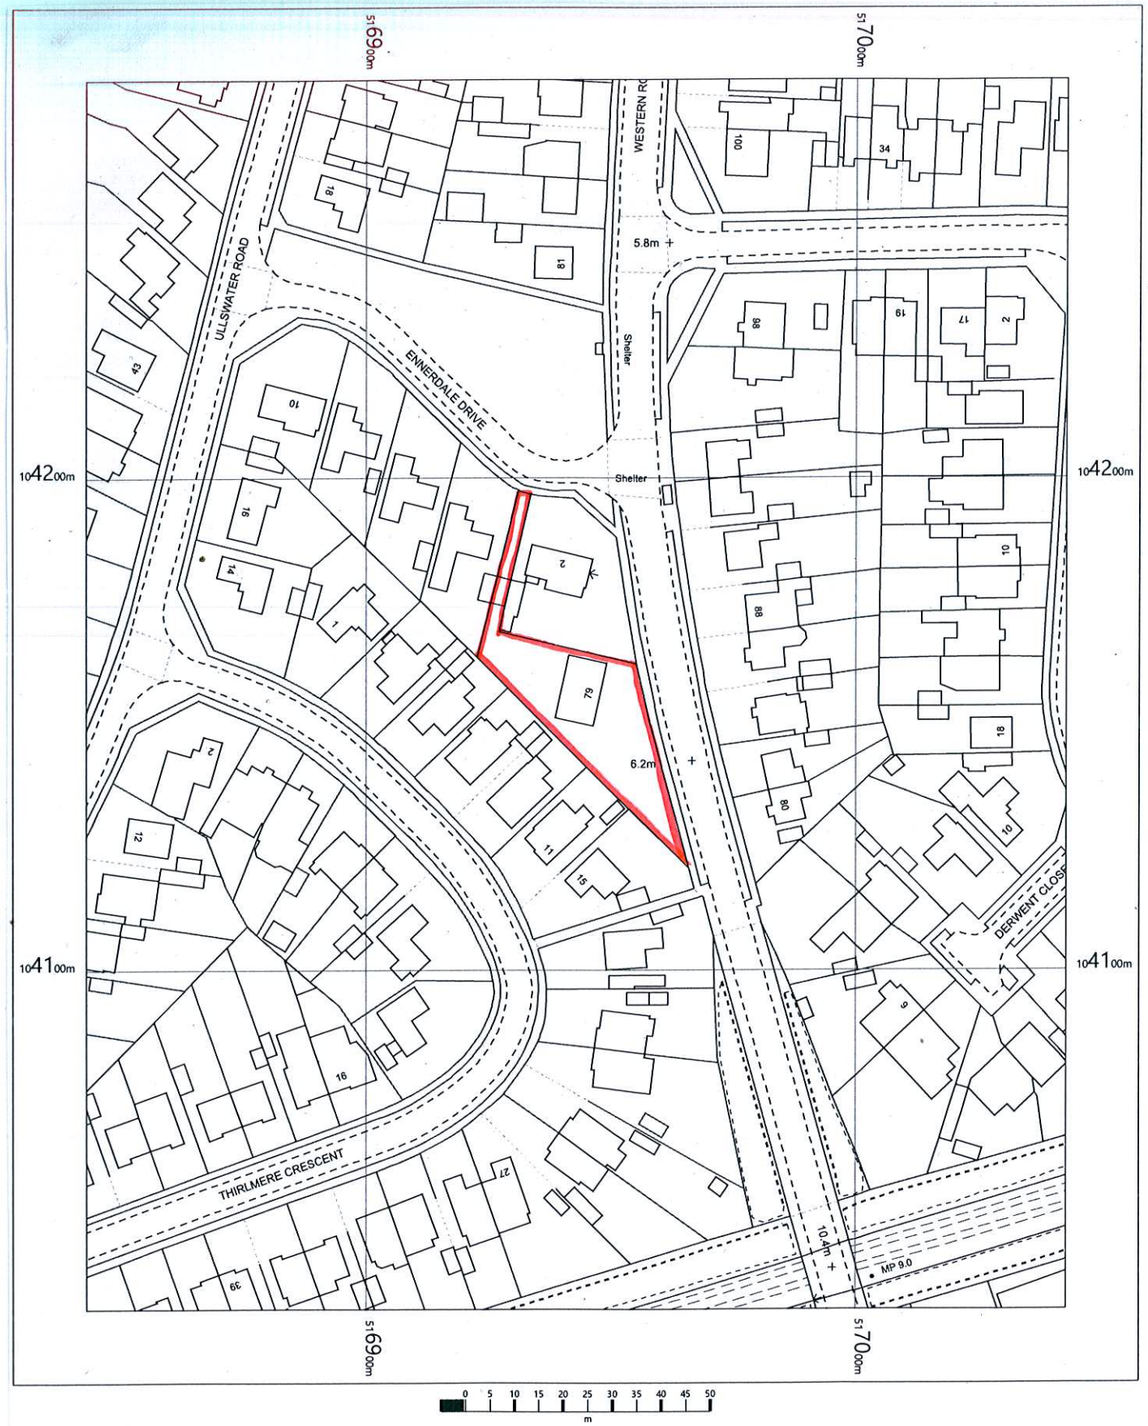


79 Western Road
Lancing
West Sussex
BN15 9UD

OS MasterMap 1250/2500/10000 scale
Friday, July 5, 2019, ID: MDP-00812173
www.mapdataportal.co.uk


1:1250 scale print at A4, Centre: 516943 E, 104156 N

©Crown Copyright Ordnance Survey. Licence no. 100019980

N

MAPS@ Aworth
SURVEY CONSULTANTS

A3 PAPER SIZE

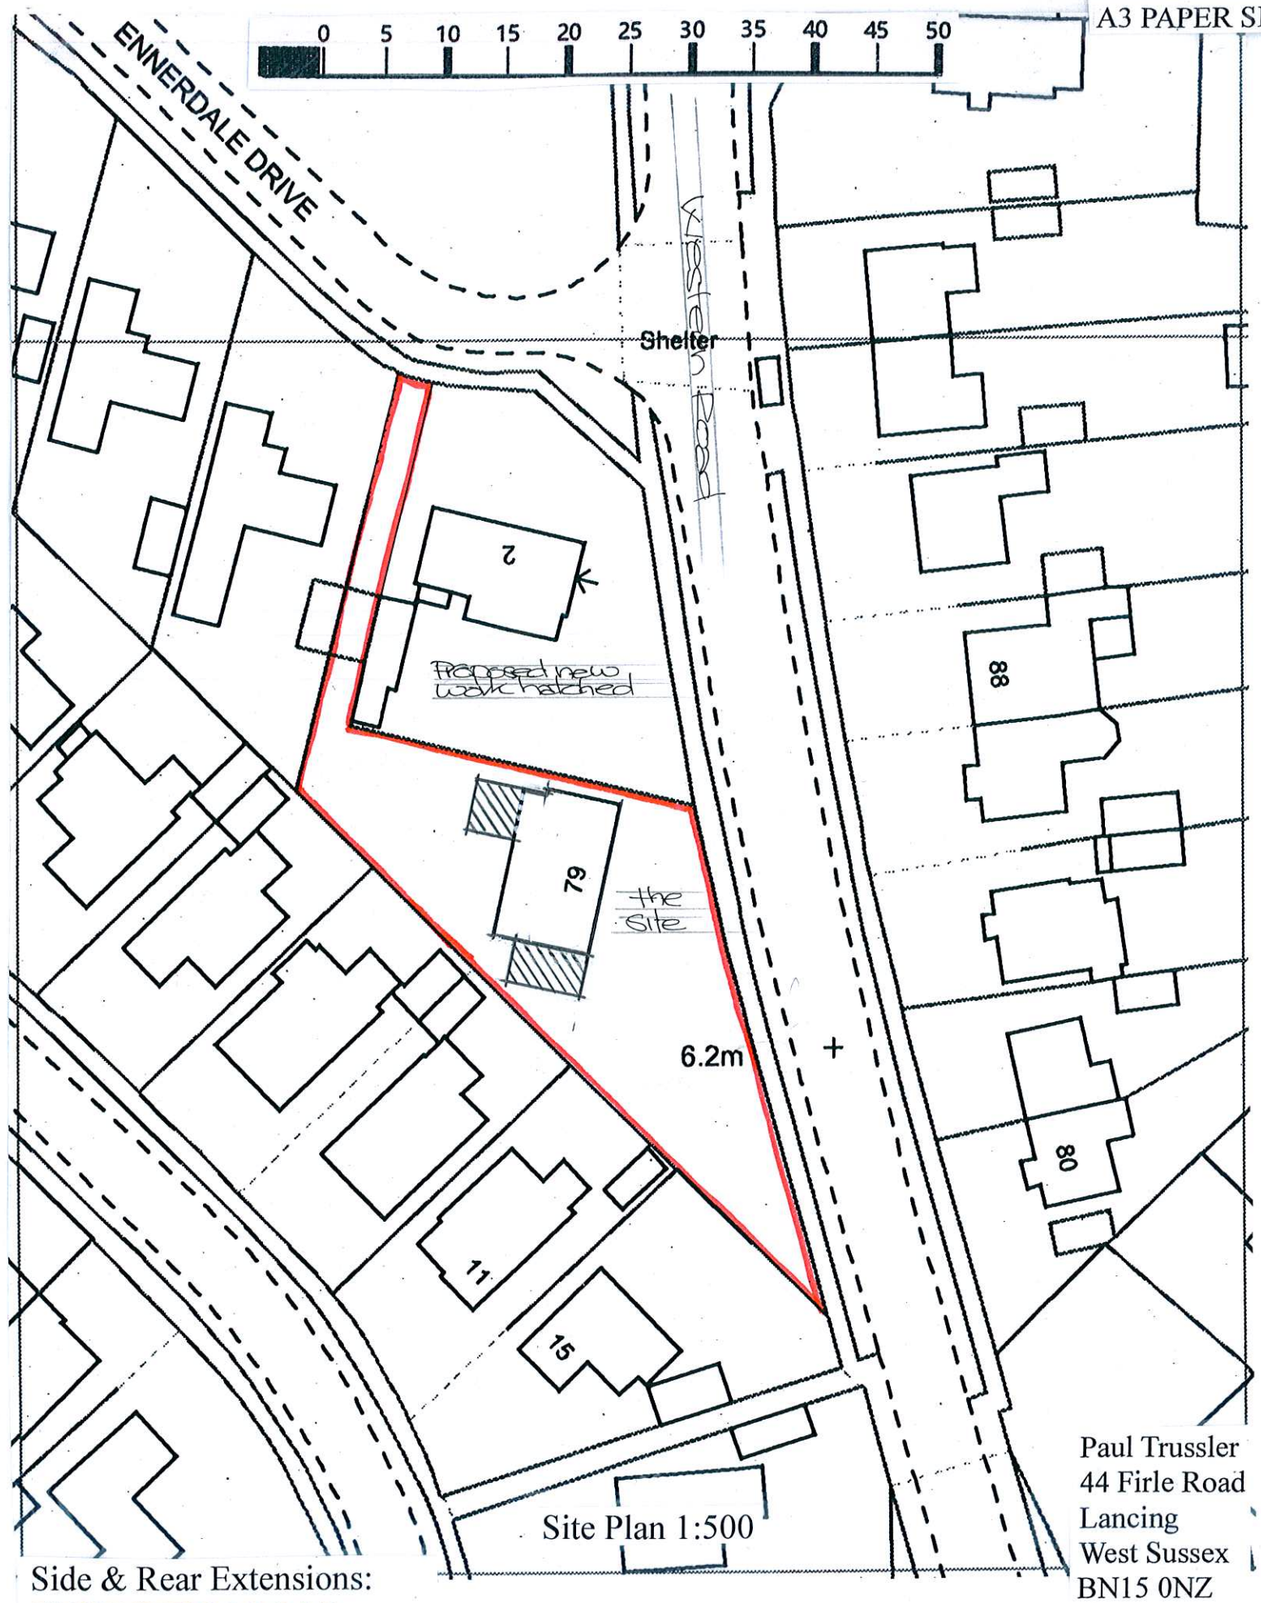

Site Plan 1:500

Side & Rear Extensions:
79 WESTERN ROAD
SOMPTING
WEST SUSSEX BN15 9UD

Paul Trussler
44 Firle Road
Lancing
West Sussex
BN15 0NZ

Drawing No. 219/575/1