

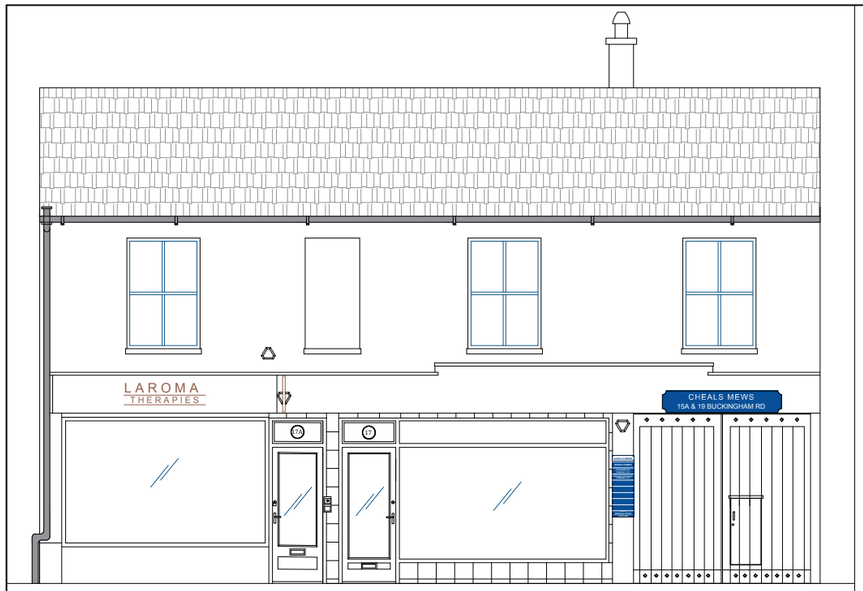


EXISTING ELEVATION
Scale 1:100

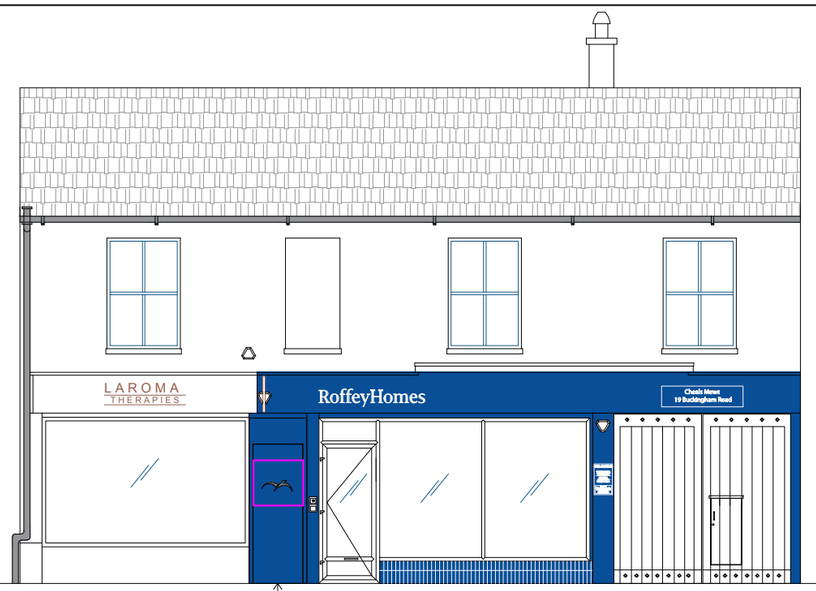


Emergency Exit
Door Only- Overclad


PROPOSED ELEVATION
Scale 1:100

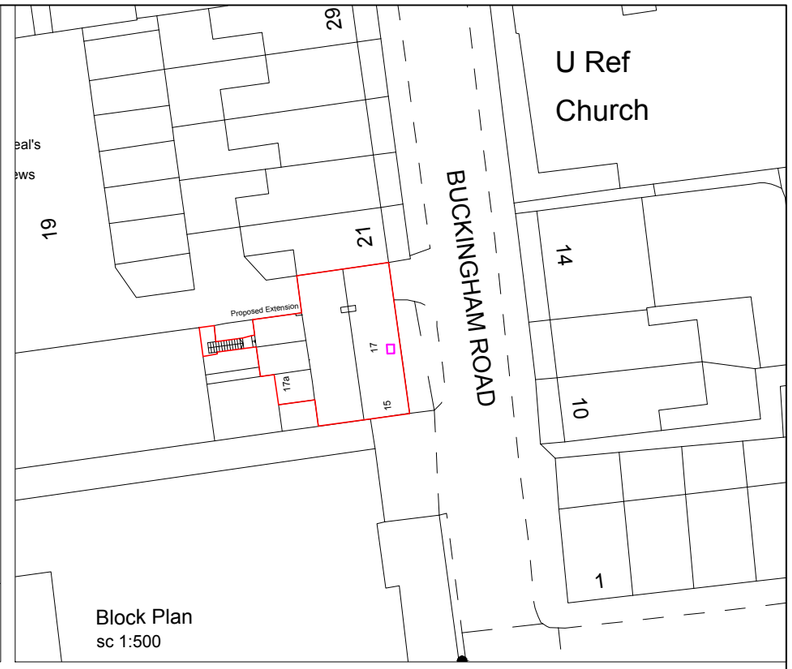

Block Plan
sc 1:500

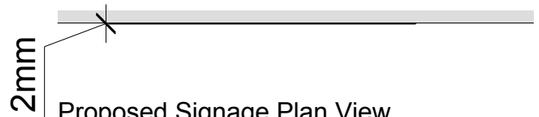

Proposed Signage Plan View
sc 1:10

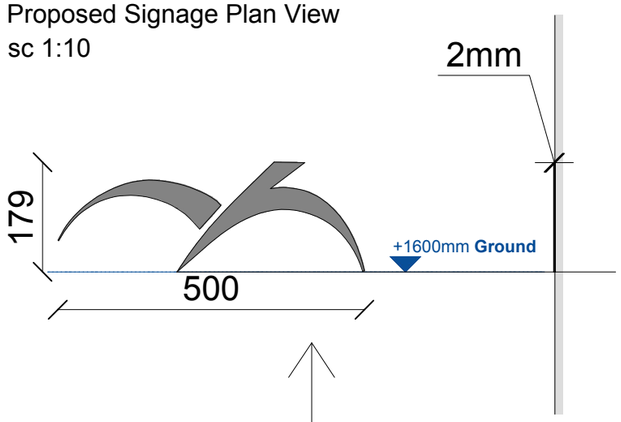


Proposed Signage Elevation
sc 1:10


Proposed Signage Section
sc 1:10

Flat Cut Metal/Steel Logo /Gauge: up to 2mm Max




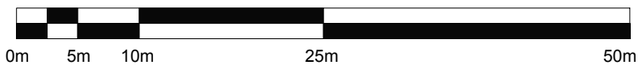

Scale Bar 1:500@A3

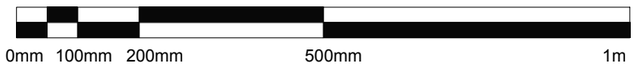

Scale Bar 1:10@A3

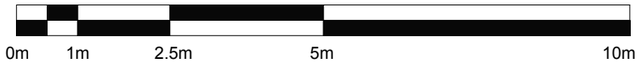

Scale Bar 1:100@A3

Westbrooke Developments LTD

WESTBROOKE DEVELOPMENTS

17a, Buckingham Rd, Worthing, BN111TH
T:01903 202133

Rev	Date	Description	Dr	Ch
A	12.03.24	General Agreement	AK	MR

CLIENT: Office
ARCHITECT: ECE ARCHITECTURE
PROJECT: 17a, Buckingham Rd, Worthing, BN111TH
DRAWING Title: Logo Signage on Door
DRAWING NO: Project Originator Level Drawing No Rev — W105– WDL–01–119 – A
SCALE: A3– As indicated
DRAWN: A.K
DATE: 12.03.24
REVISION: A