ALL DIMENSIONS ARE TO BE CHECKED ON SITE PRIOR TO INSTALLATION AND THE ARCHITECT IS TO BE NOTIFIED OF ANY DISCREPENCIES.

© This drawing is copyright and must not be reproduced without the written consent of the Architect.

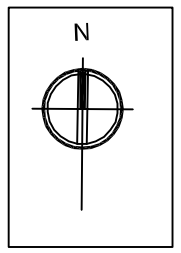


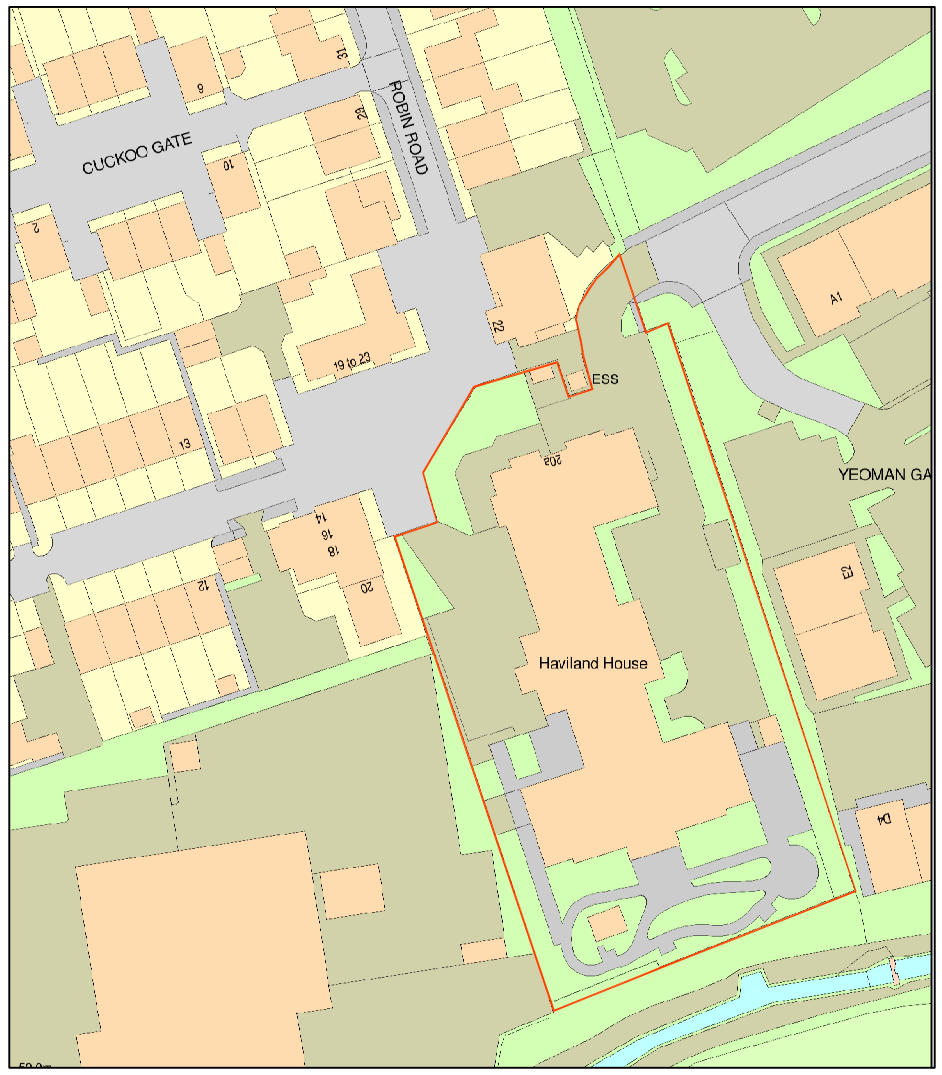


Location Plan - Scale 1:1250

Scale Bar 1:500

0 10 20 50m

Scale Bar 1:1250

0 25 50 100m

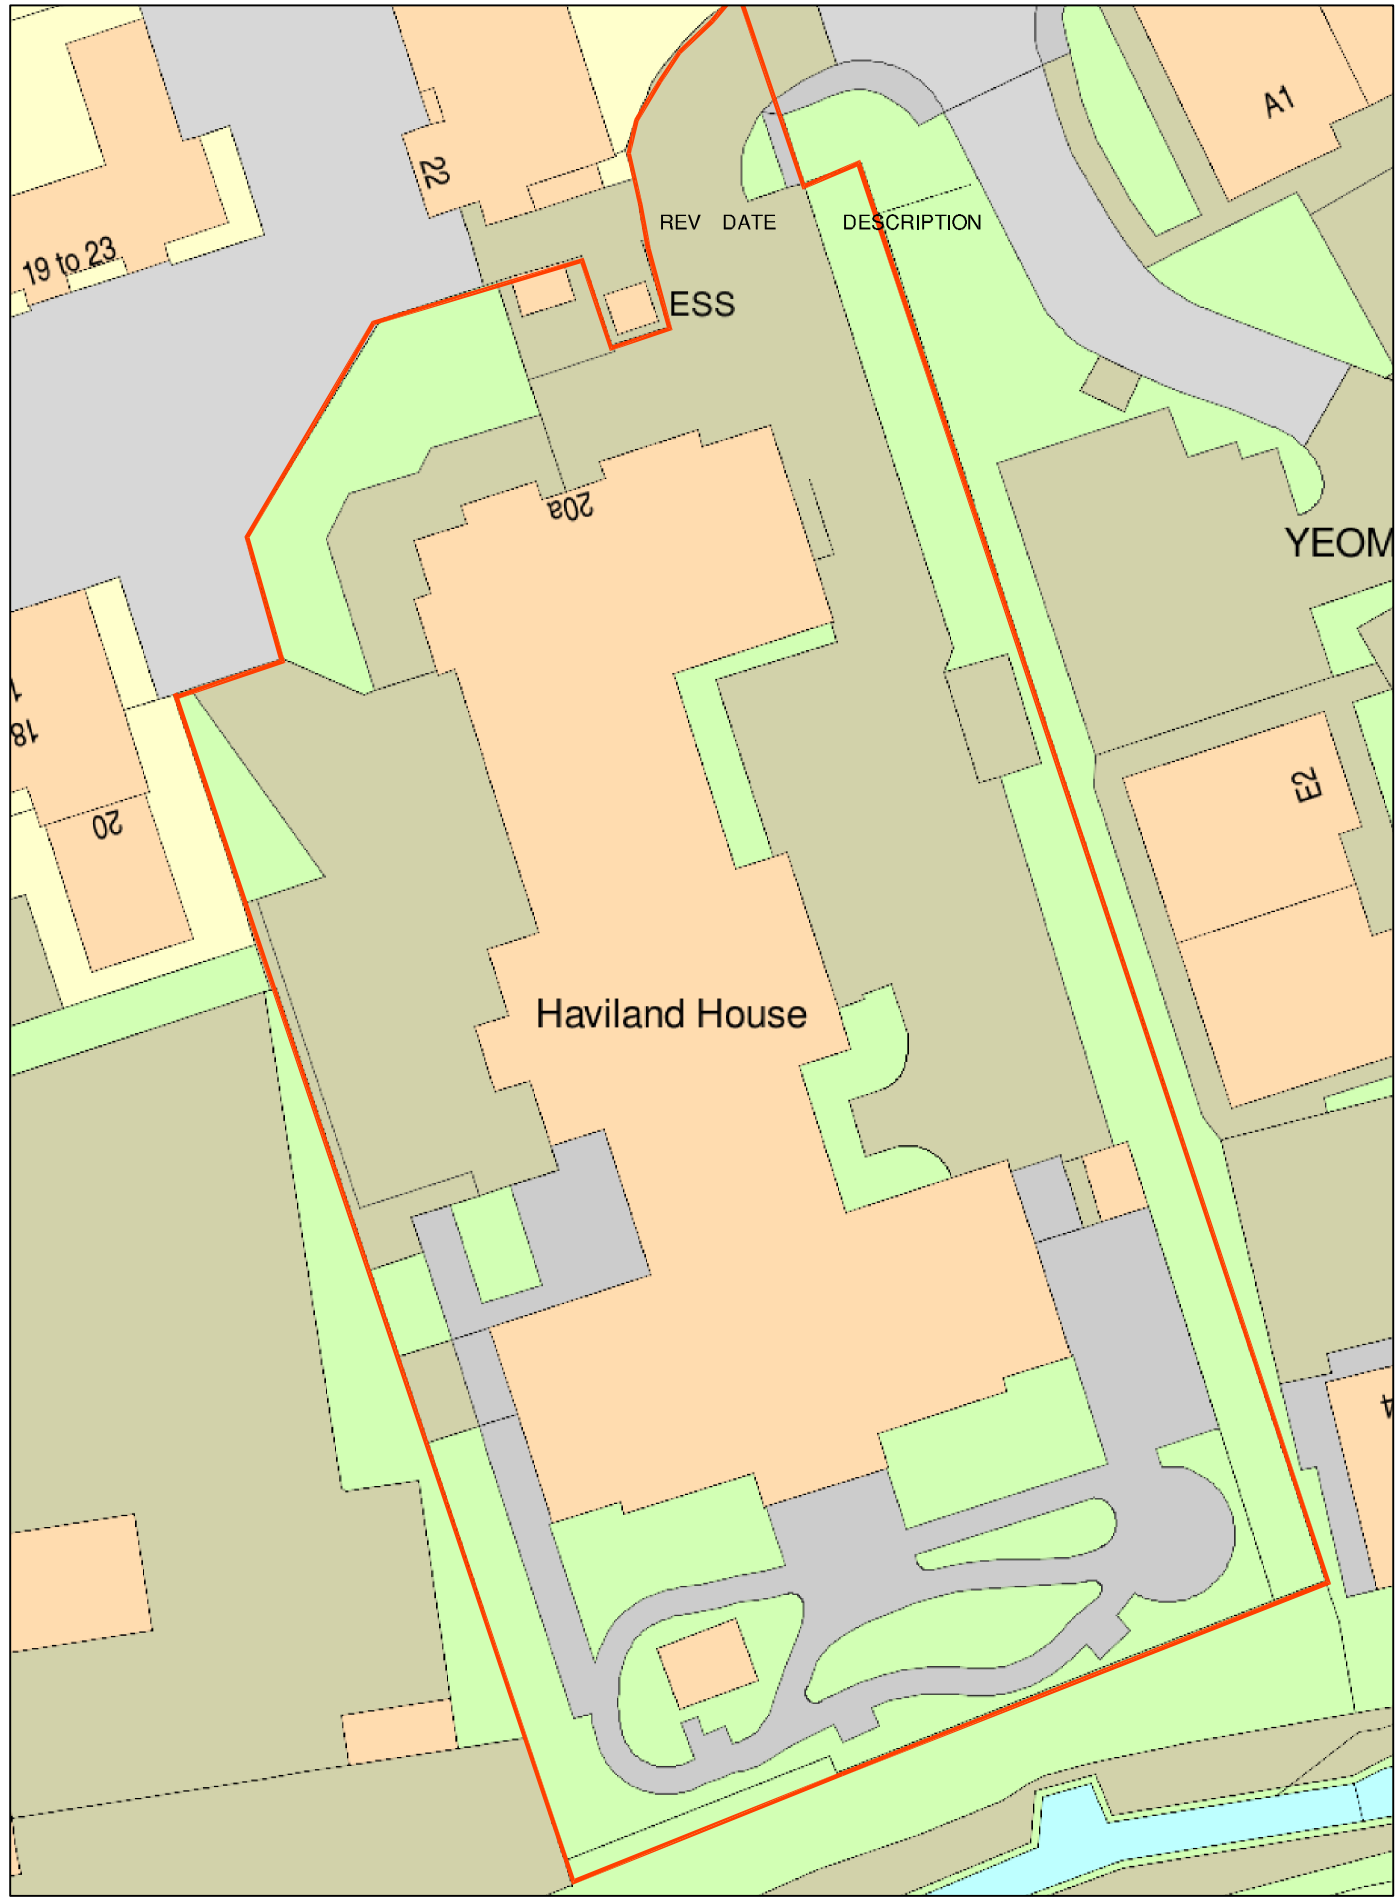


Block Plan - Scale 1:500

PLANNING

Block Plan & Location plan as existing

Stroage unit at Haviland House,
Robin road, Goring st, Goring-by-Sea BN12 6FE

**saville jones** | consultants

DWG: \DRAWINGS\PROFORM\SJA_A1_50.DWG

| | | | | |
|---|---|---|---|---|
| date: | Oct 23 | 23014 | SK | 01 |
| scale: | 1:500 at @A3<br>1:1250 at @A3 | | | |