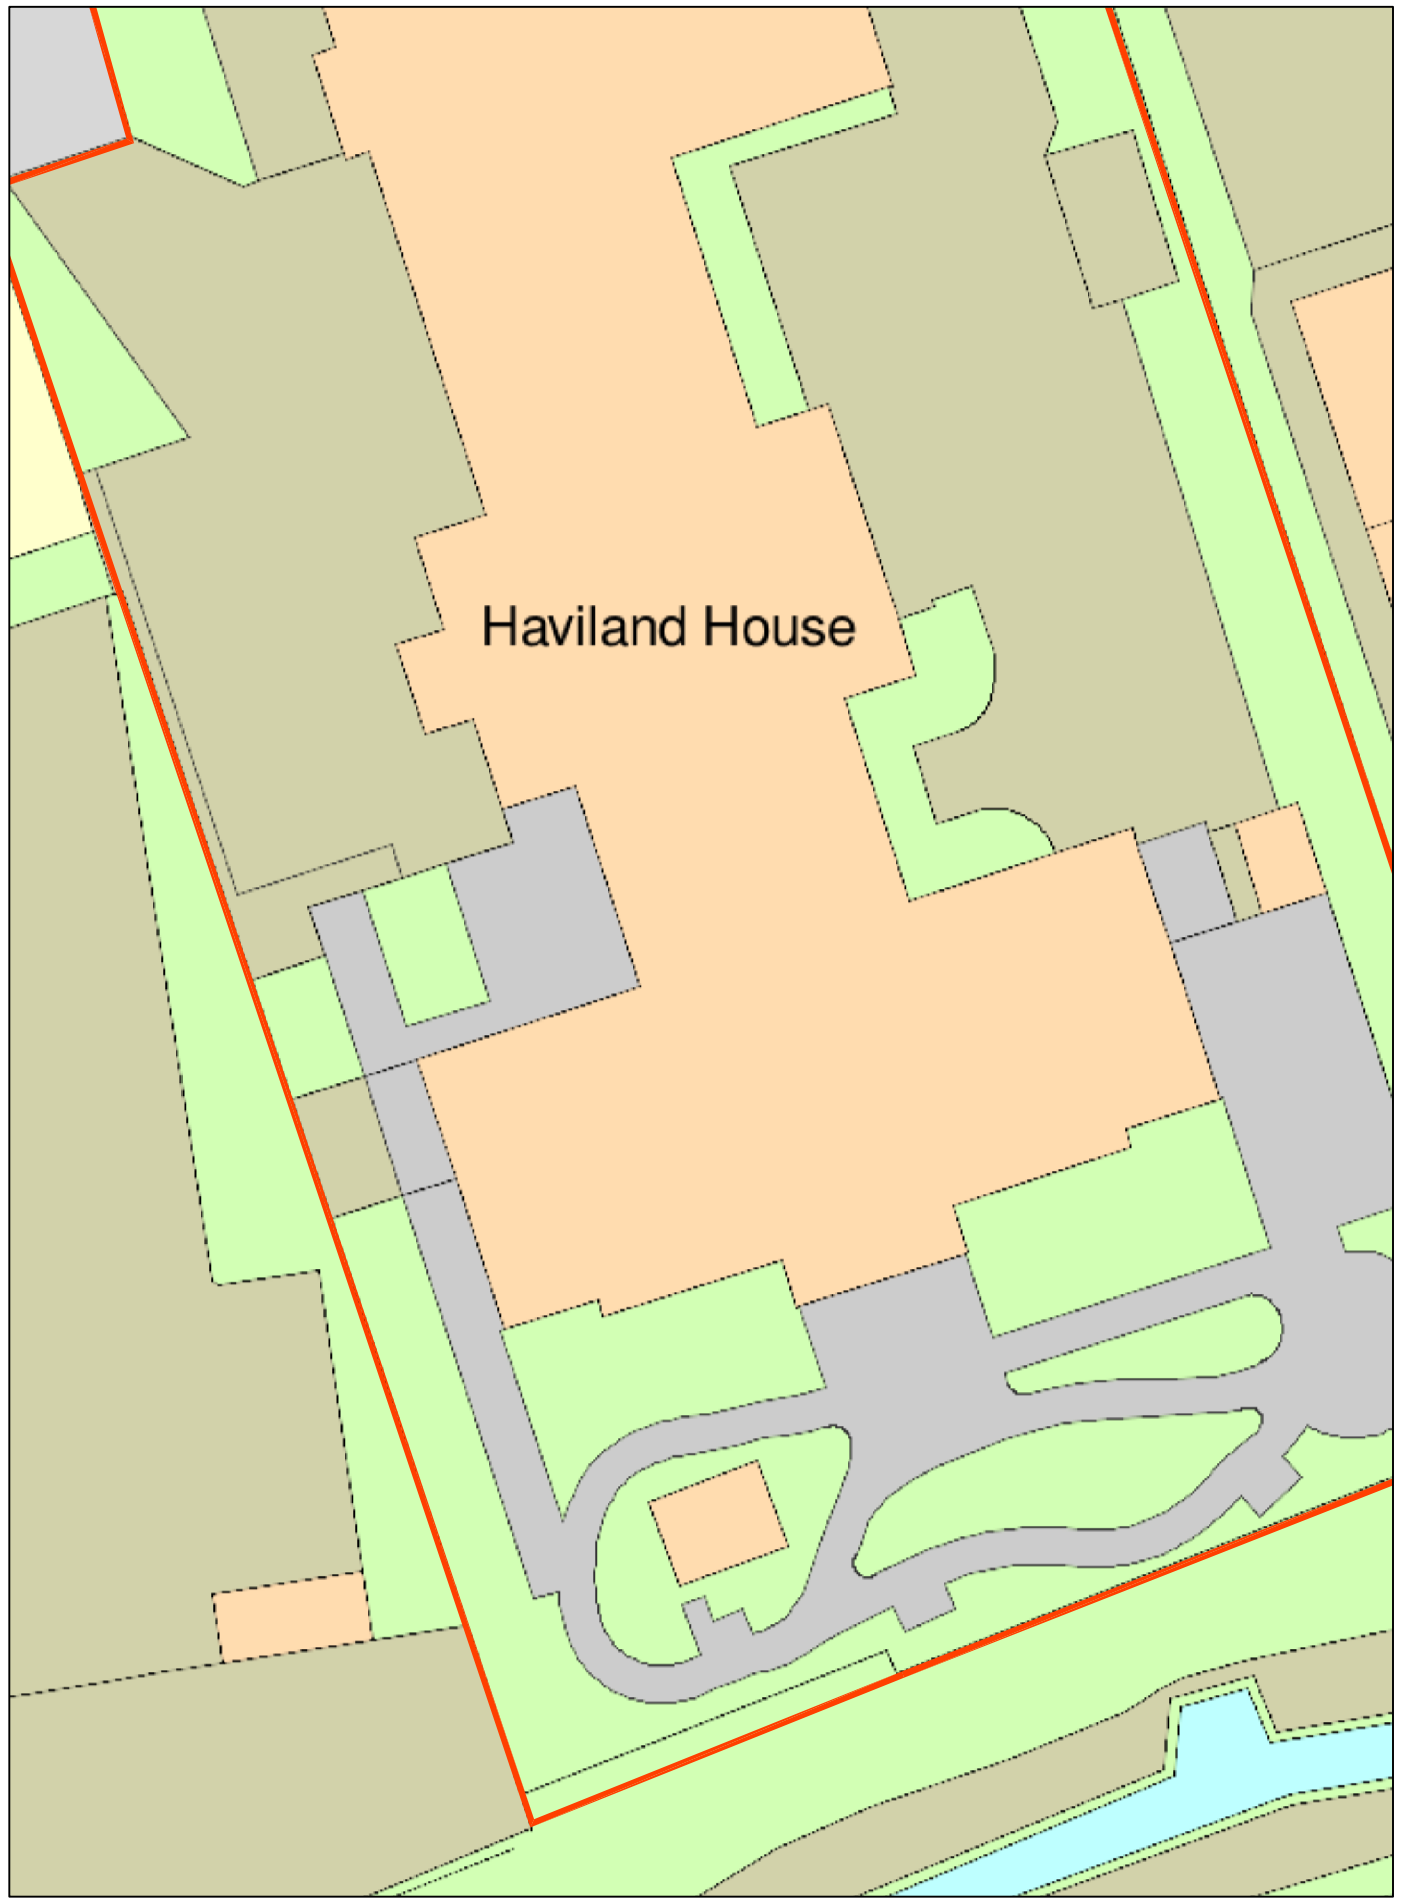

1:200 Site plan as existing

REV	DATE	DESCRIPTION

N

Scale Bar 1:200

0 2 4 6 8 10 20m

PLANNING

Storage unit at Haviland House,
Robin road, Goring st, Goring-by-Sea BN12 6FE

Site plan as existing

saville jones | consultants

DWG: \DRAWINGS\PROFORM\SJA_A1_50.DWG

date: Oct 23 scale: 1:200 at @A3	23014	SK	02