

1m 2m 3m 4m 5m 6m 7m 8m 9m 10m


1:50 Scale Bar

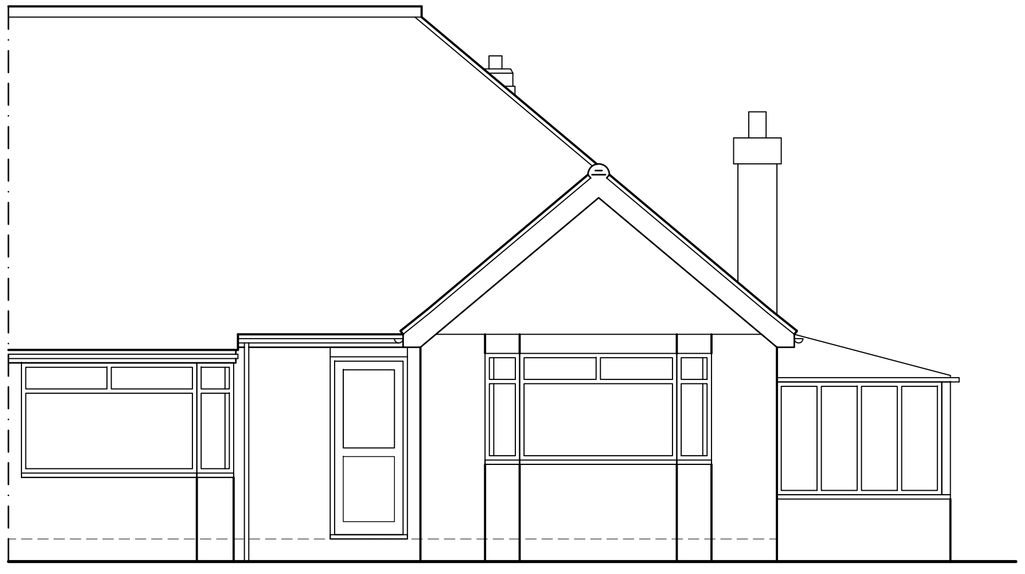

East Elevation

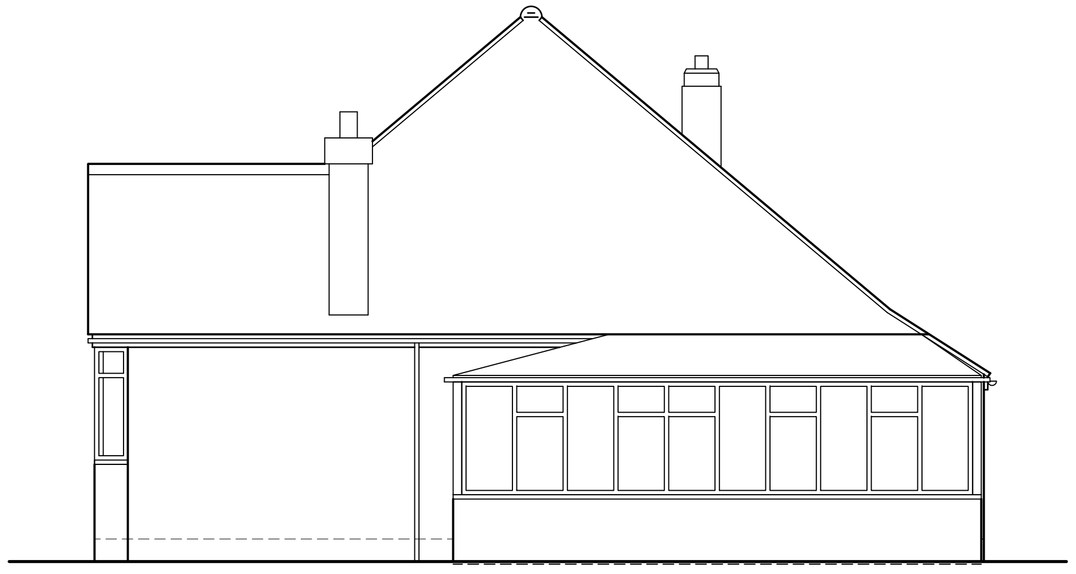

North Elevation

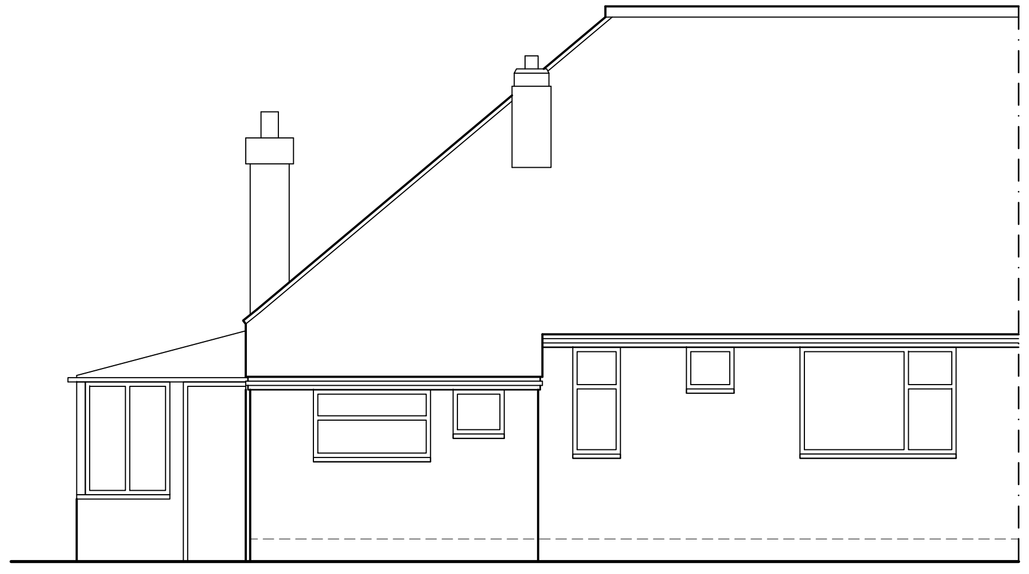

West Elevation



Boundary

Ground Floor Plan

Proposed Single Storey Side Extension At: 64 Greet Road, Lancing, West Sussex

rja Planning & Building Consultants Ltd.
16 Greenacres
Shoreham-By-Sea
West Sussex
BN43 5WY
t/f: 01273 467297 mob: 07971 375739
e: rex@rjapbc.co.uk web: www.rjapbc.co.uk

Chartered Institute of Architectural Technologists

PROJECT: 64 Greet Road. Lancing, West Sussex

DRAWING TITLE: Existing Floor Plans & Elevations

CLIENT: Mr & Mrs P. Hornsby

DWG NO: 14474–02

REVISION:

SCALE: 1:50 @ A1

DATE: 10.03.14

DRAWN: rex