ONLY FIGURED DIMENSIONS TO BE USED FOR CONSTRUCTION PURPOSES. ALL DIMENSIONS ARE TO BE CHECKED ON SITE PRIOR TO INSTALLATION AND THE ARCHITECT IS TO BE NOTIFIED OF ANY DISCREPENCIES.

© This drawing is copyright and must not be reproduced without the written consent of the Architect.

REV	DATE	DESCRIPTION
A	28.11.23	Window to Kitchen reinstated. Wardrobe to bedroom omitted. All amendments clouded.
B	12.03.24	General amendments
C	25.03.24	Revised elevations to Garage in accordance with Planning Committee meeting. Location of ASHP: amended plans conform to Listed Building Consent AWDM/1478/23 & AWDM/1477/23
D	22.05.24	Alterations to Garage: First floor window to North elevation altered, First Floor area reduced, First floor corner columns omitted
E	13.06.24	Air Handling Unit location amended on First Floor Plan, as clouded. ASHP descrption amened on Ground floor, as clouded.
F	22 July.24	First floor void omitted over garage area
G	26 Sept. 24	First floor room renamed

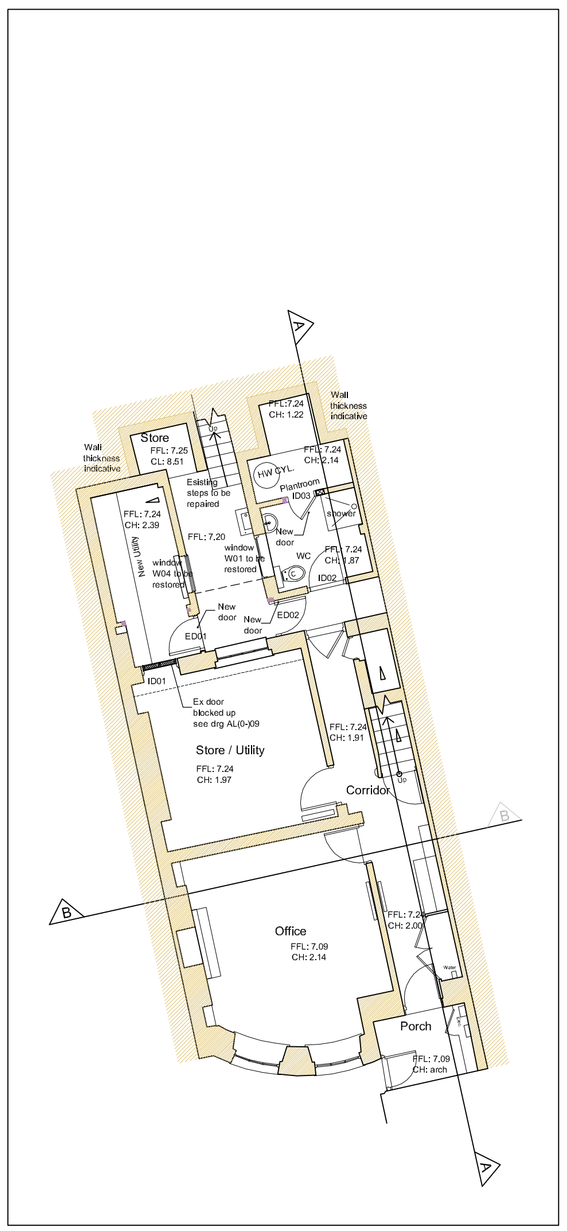

1:100 Lower ground floor plan as proposed

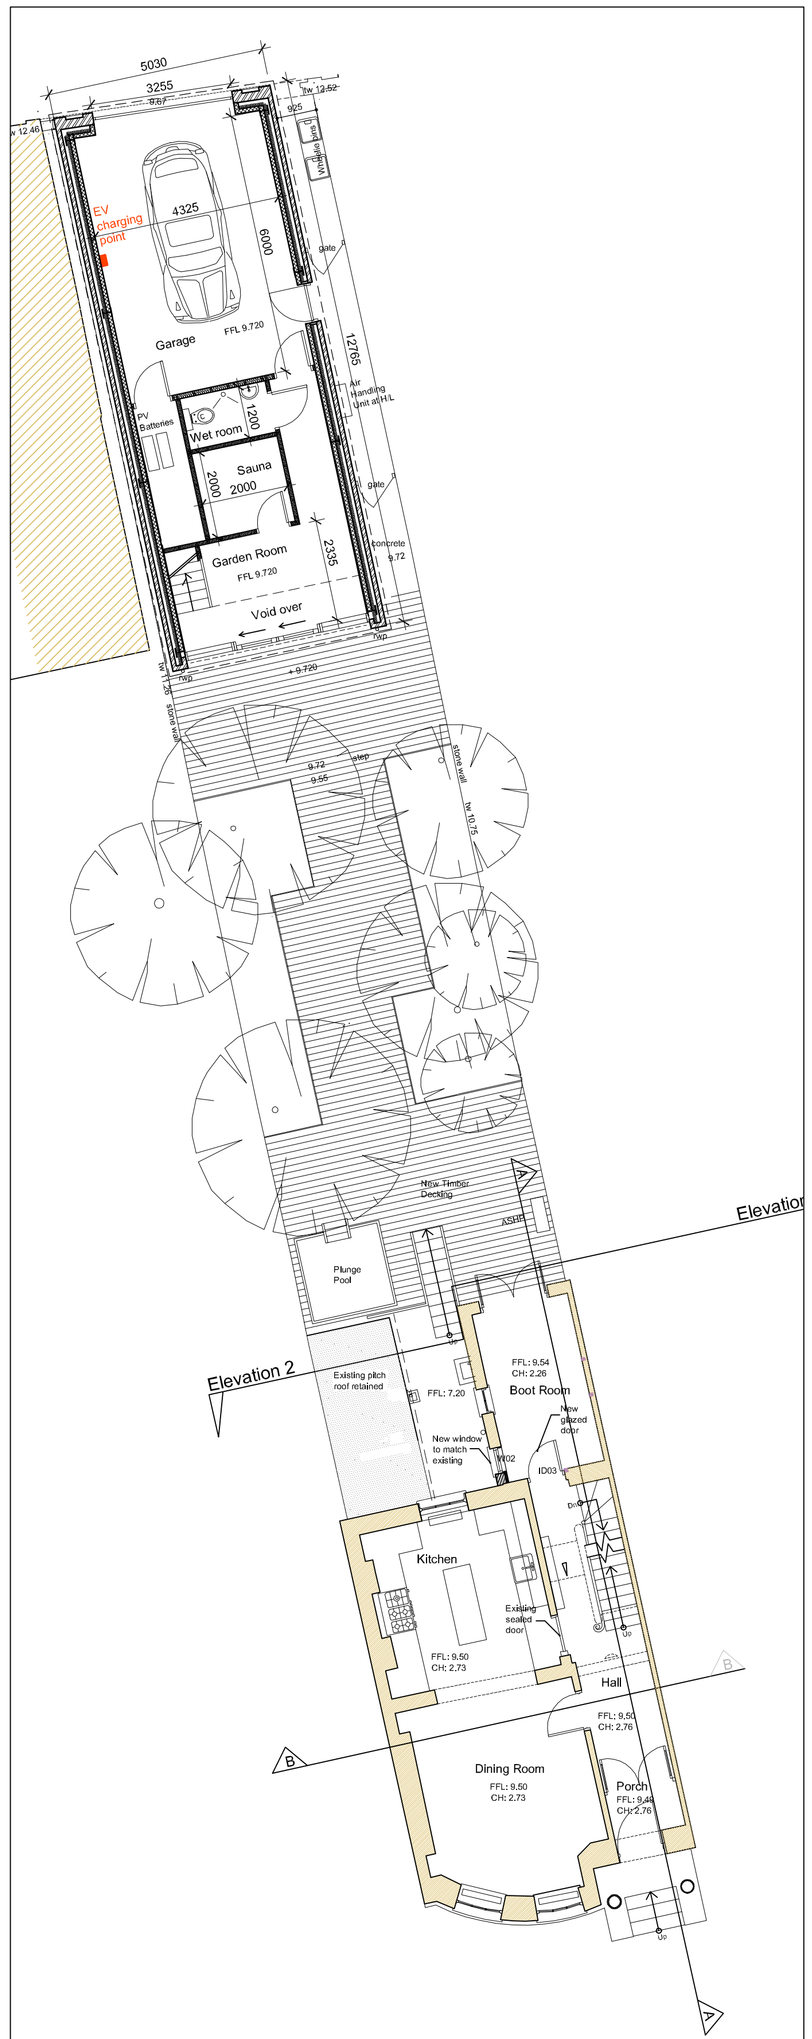

1:100 Ground floor plan & garage ground floor plan as proposed

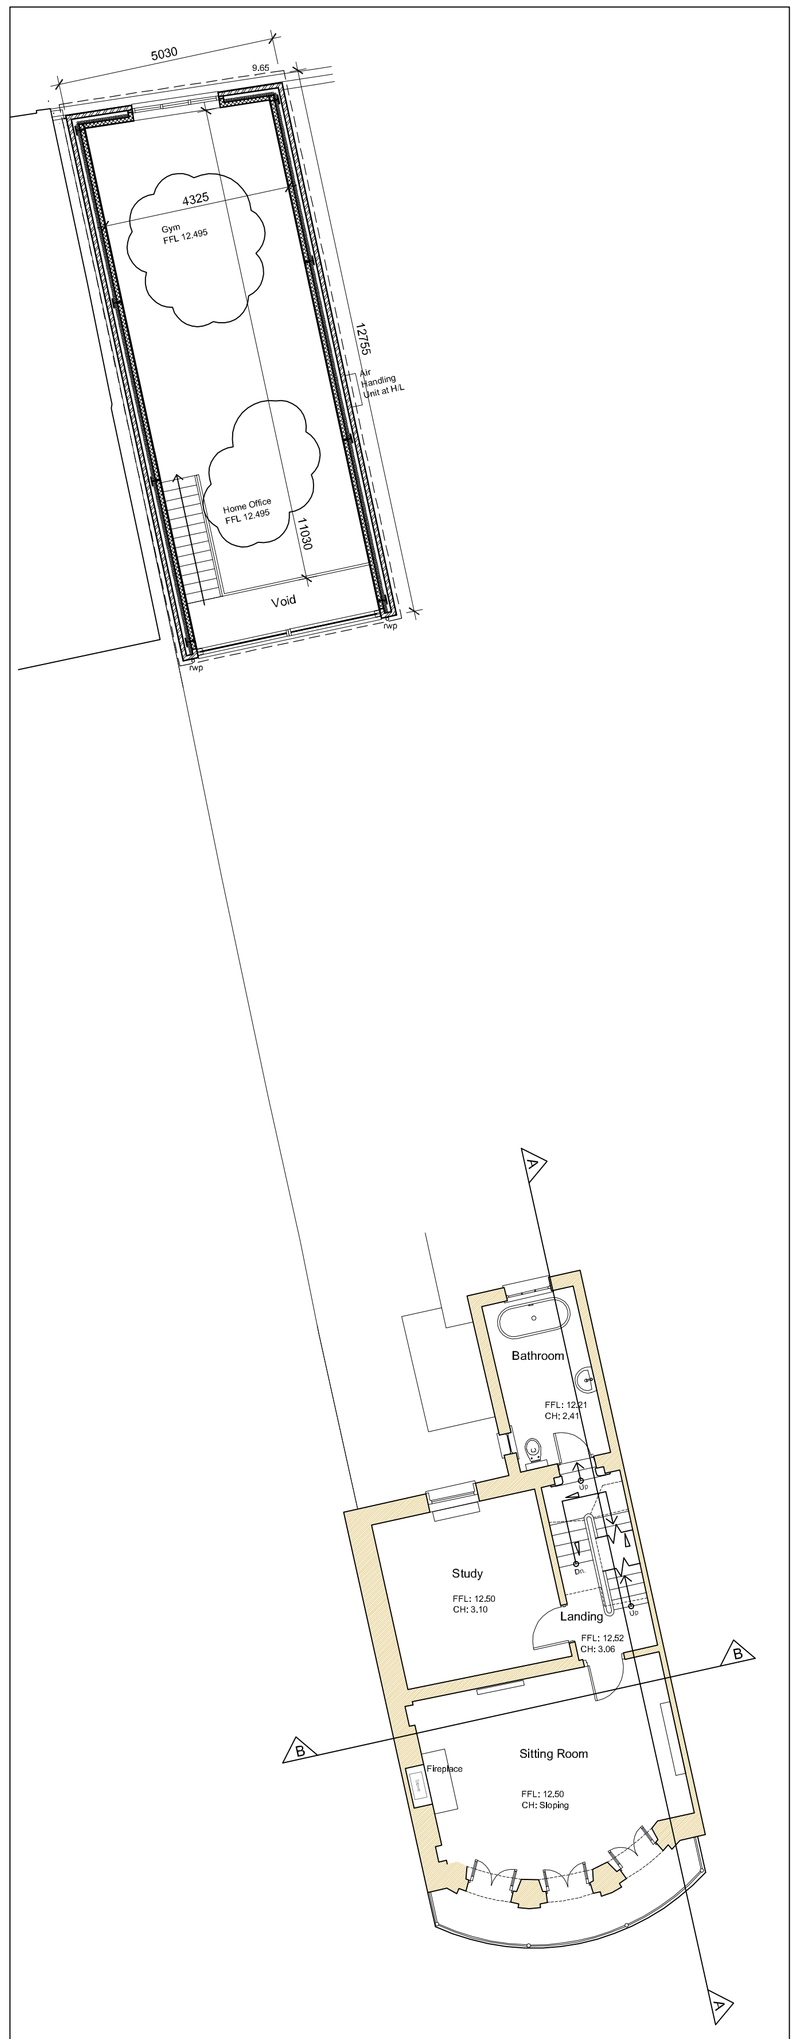

1:100 First floor plan and garage first floor plan as proposed

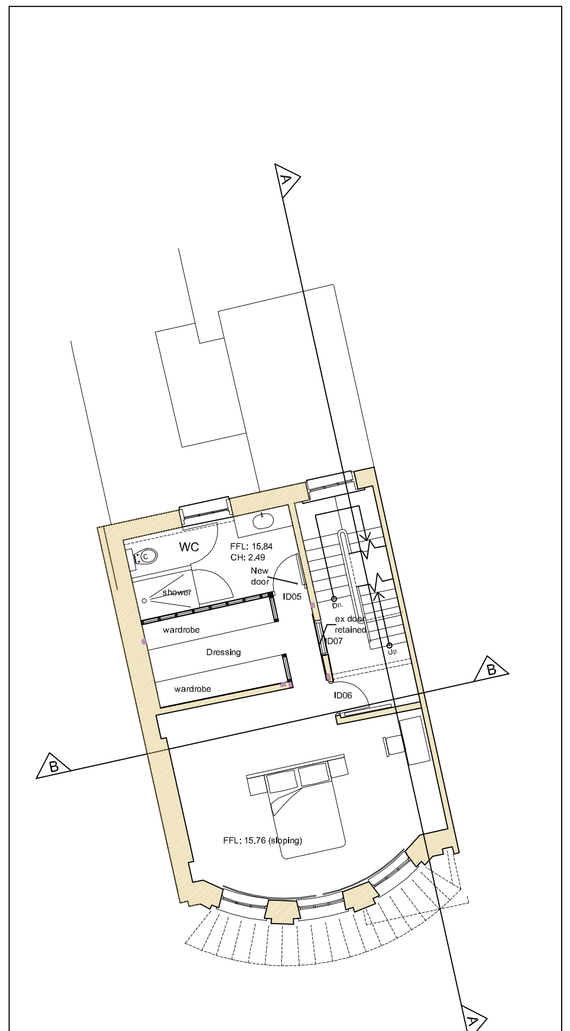

1:100 Second floor plan as proposed

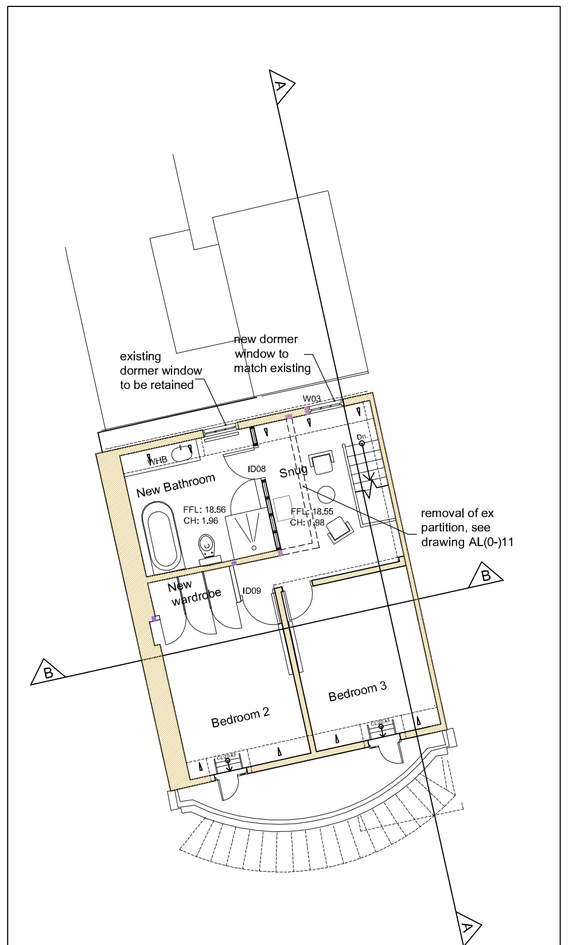

1:100 Third floor plan as proposed

Scale Bar 1:100

0 1 2 3 4 5 10m

PLANNING

14 Ambrose Place, Worthing

Plans as proposed

saville jones | architects

DWG: \DRAWINGS\PROFORM\SJA_A1_50.DWG

date:	scale:			
March 22	1 : 100 @A1	22004	AL(0-)	07G