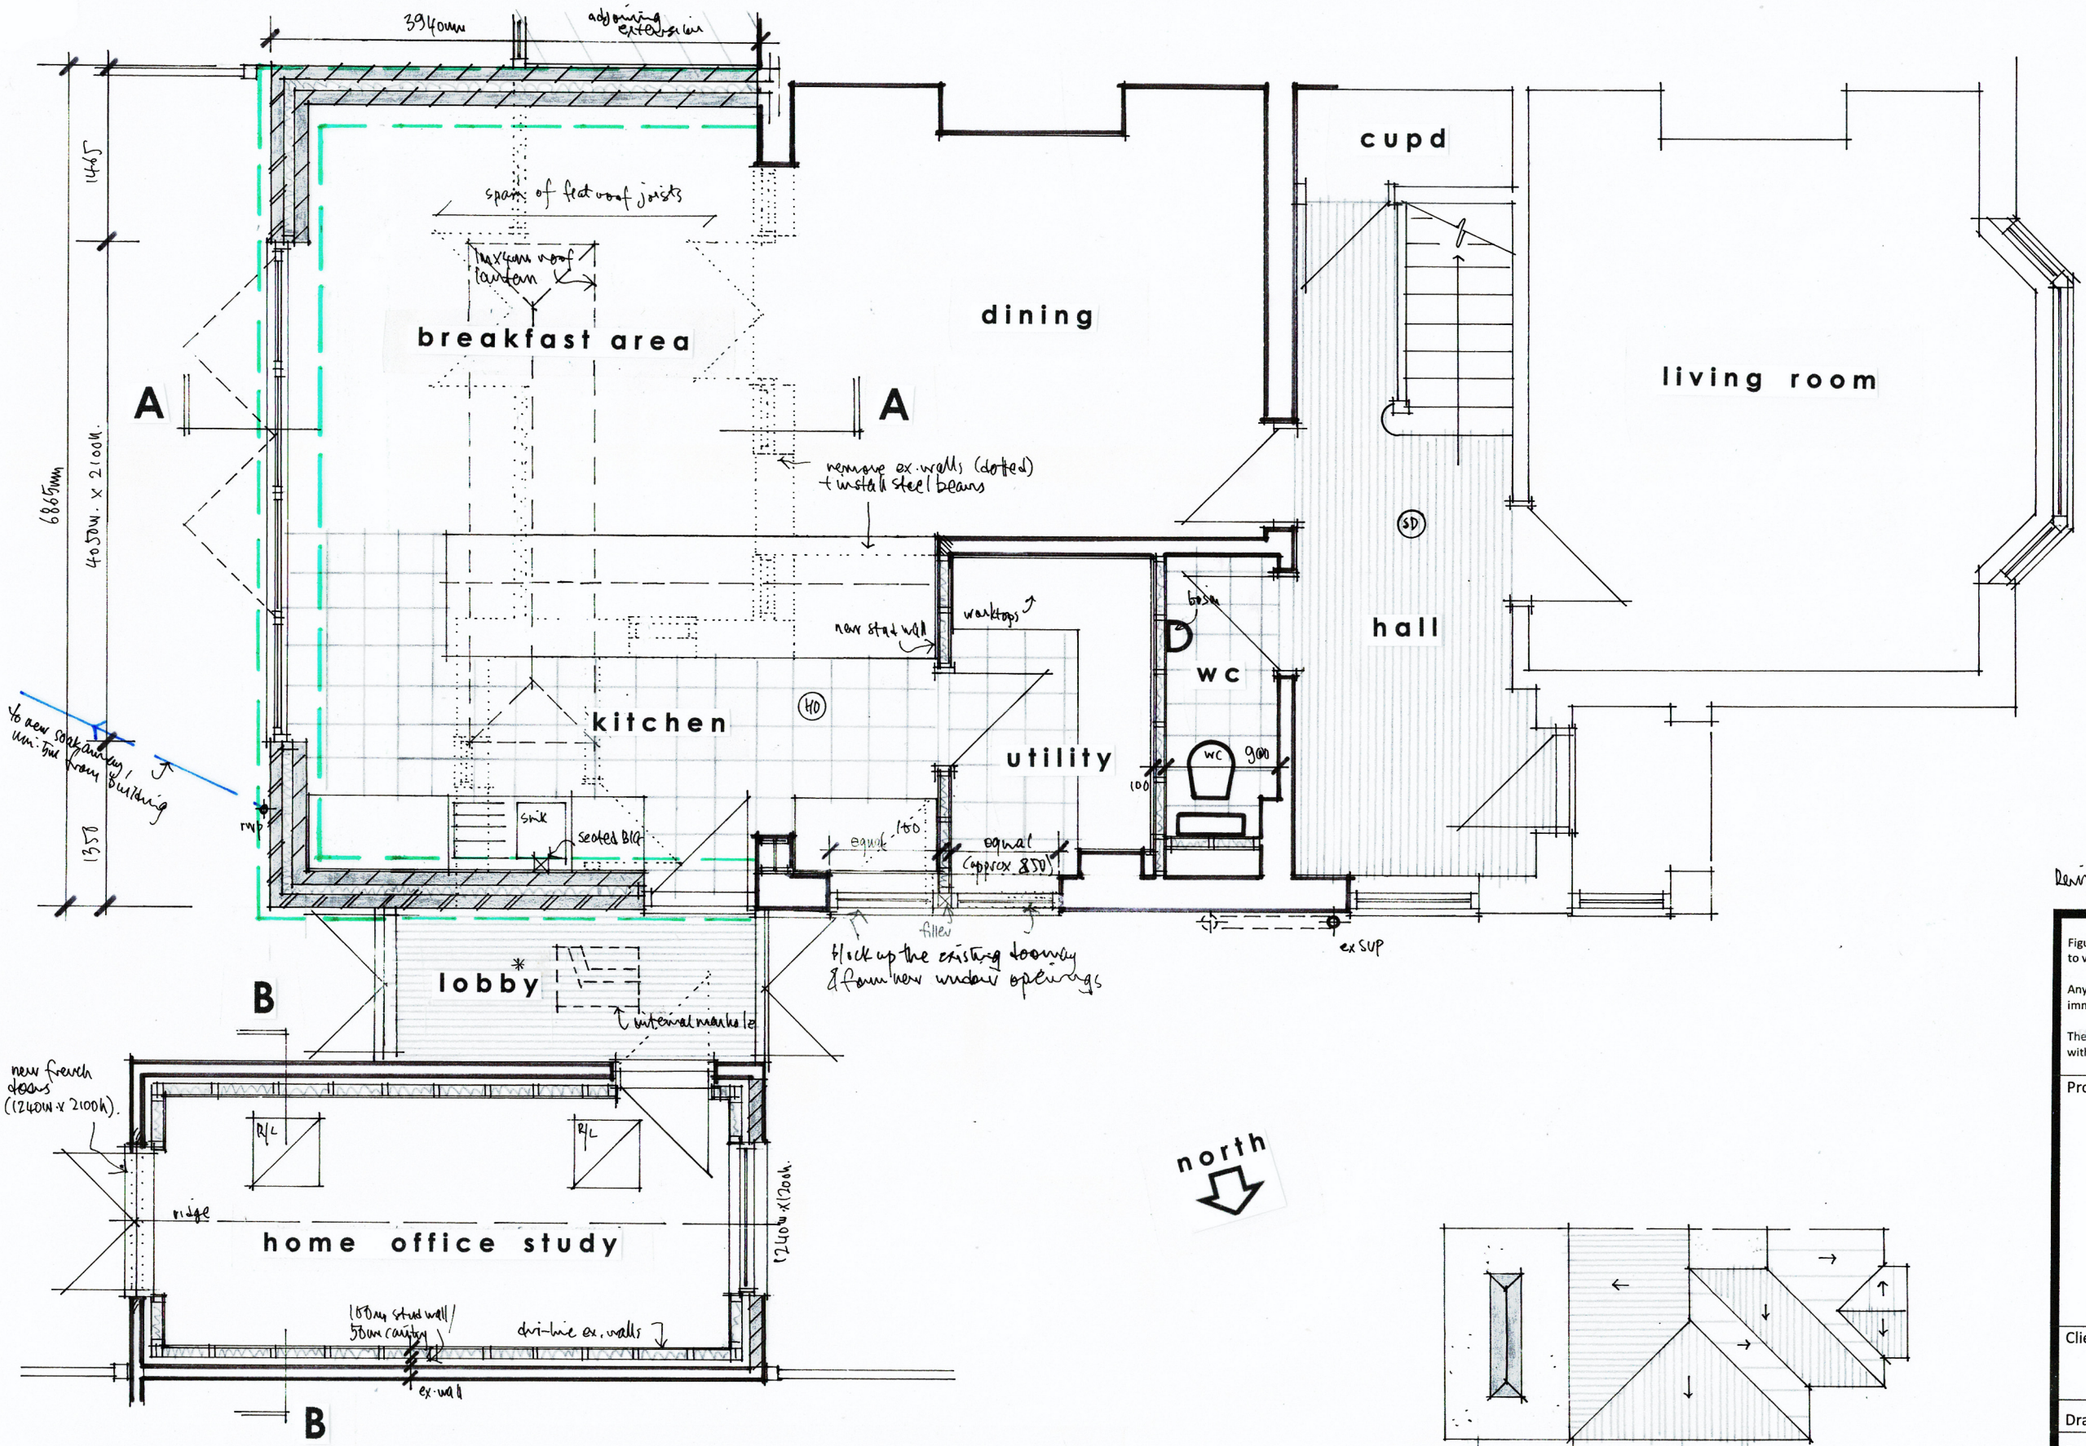

ROOF PLAN 1:200

GROUND FLOOR PLAN 1:50 @ A3

0 1 2 3 4 5m

metres

THIS DRAWING TO BE READ IN CONJUNCTION WITH STRUCTURAL ENGINEERS DETAILS & CALCULATIONS

* new lobby is an exempt structure from Building Regulations

B- side kitchen/utility window amended 5/6/23

Revisions A – extension increased to 3940mm + built up to party wall 1/6/23

Figured dimensions to take precedence over scaled dimensions. The contractor is to verify all dimensions on site before commencing any works.

Any discrepancies whatsoever to be brought to the attention of the client immediately.

The copyright of this drawing is reserved and the drawing must not be disclosed without authority.

Project

22 PEMBROKE AVENUE, GORING, WORTHING

Proposed rear extension and garage conversion

Client

Mr & Mrs Aryan

Drawing no.	**WT/PBA/03** B
Scale	**As shown**
Drawn by	**WG**

WAYNE GANDER *MCIAT*
Chartered Architectural Technologist
98 Durrington Lane
WORTHING
West Sussex
BN13 2RQ
M – 07808 887896
E – waynegander08@gmail.com