



PROPOSED FRONT (NORTH-EAST) ELEVATION

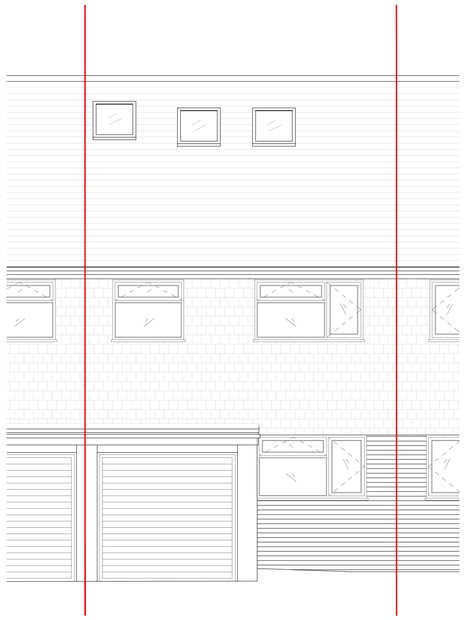

PROPOSED SIDE (NORTH-WEST) ELEVATION

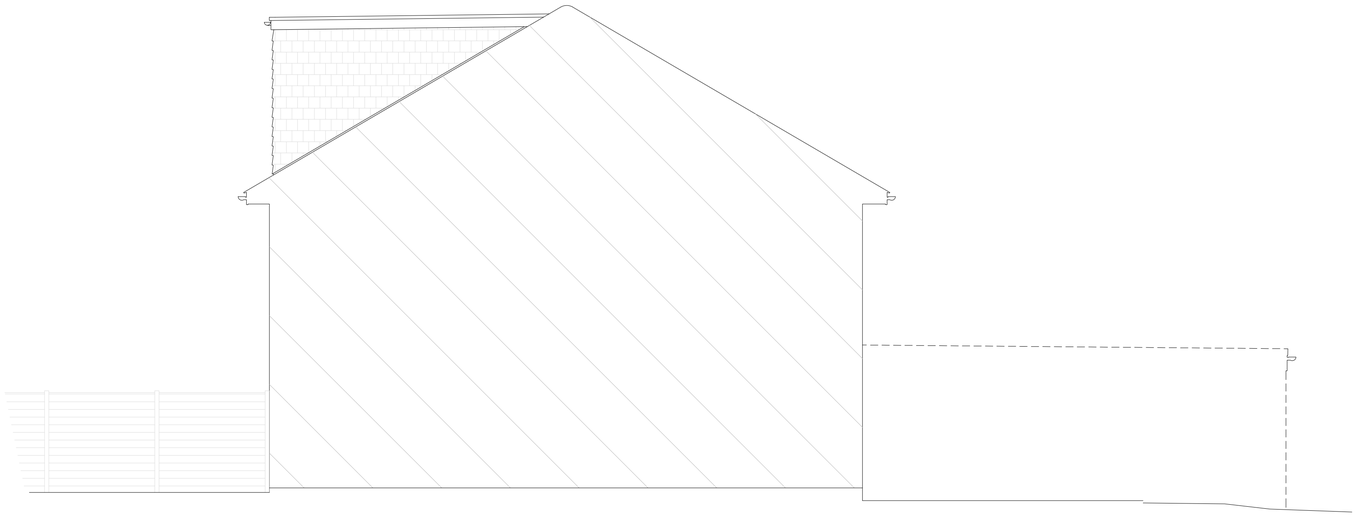

PROPOSED SIDE (SOUTH-EAST) ELEVATION

DORMER VOLUME:

4.57x2.56 = 11.69m^2

11.69/2 = 5.84m^2

5.84x5.06 = 29.55m^3

PROPOSED REAR (SOUTH-WEST) ELEVATION

0 5 Meters

Matt Barber
Architectural Technician

T: 07595429076
Matt.Barber_@outlook.com

Revisions		Date
A	Elevation revised	27.11.20

Revisions	Date

By : MB

Scale : 1:50 @ A1

Date : NOV 2020

Drawing : Proposed Elevations

Dwg No. : 010/012

Rev :

Project : 9a Chester Avenue
Lancing
BN15 8PU

Client : Mr & Mrs Elshof