VILLA APRILIA, 26 OLD FORT ROAD, SHOREHAM BEACH, BN43 5RJ

September 2021
Drawing Number 445/ 06 planning



PROPOSED REAR ELEVATION (SOUTH FACING) 1:100

ELEVATION 05


PROPOSED MATERIALS:

Roof: Natural 1st grade slate

Rainwater goods: zinc or milled aluminum

Walls: rendered masonry and stone cladding

Windows: UPVC windows with a coloured external finish (dark grey or green)

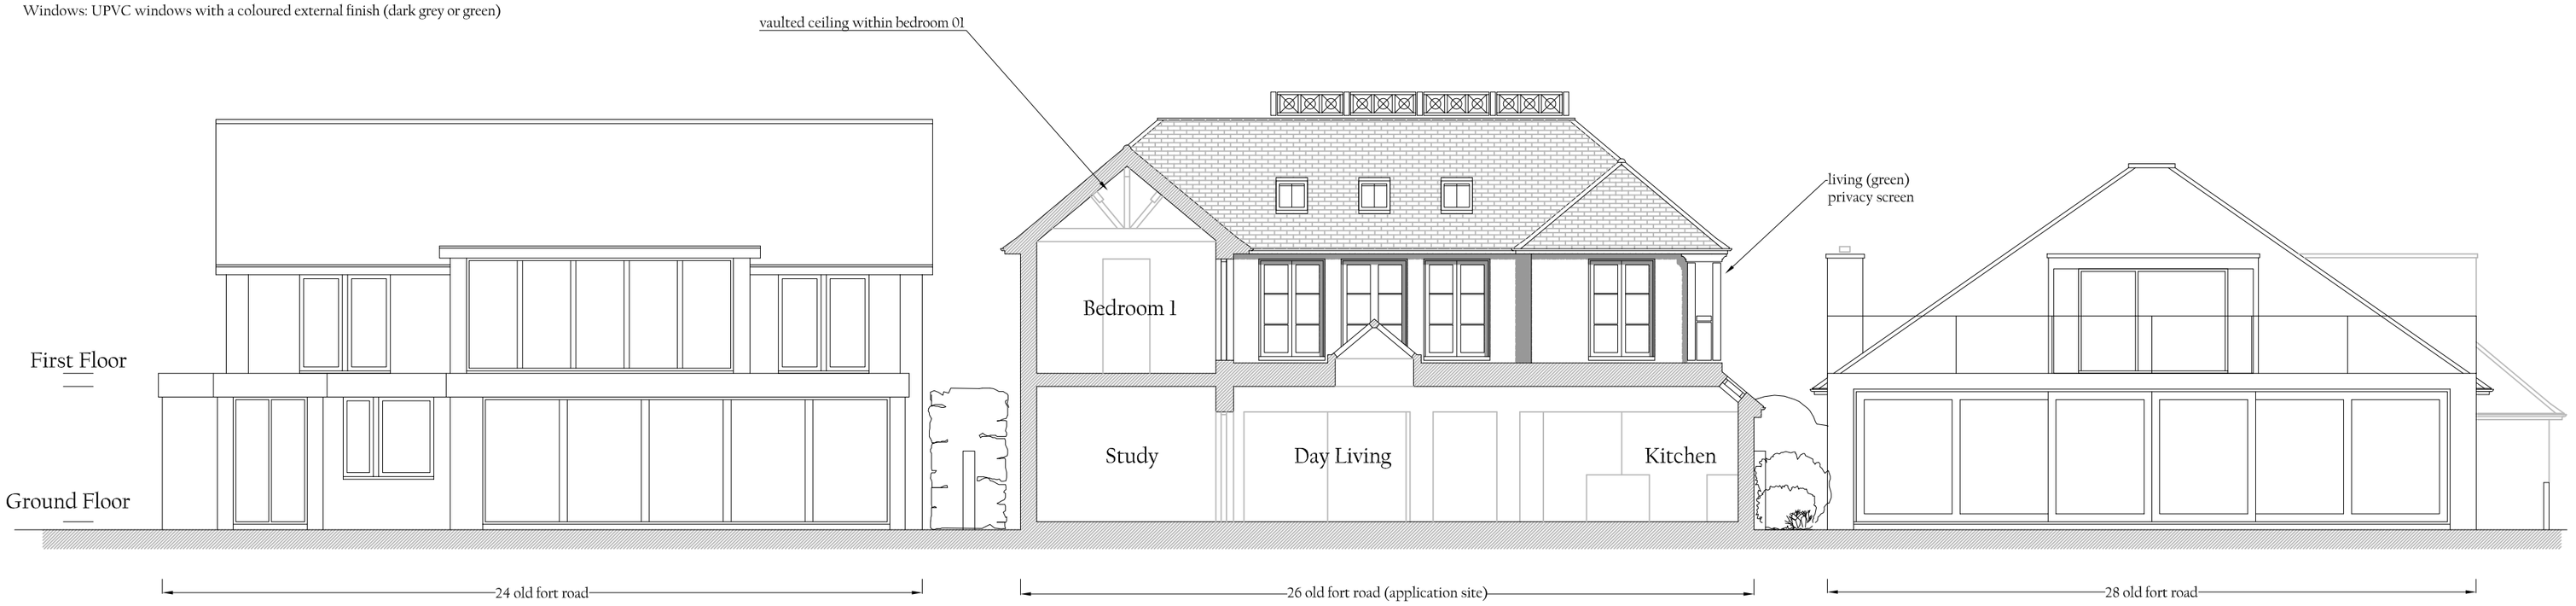

PROPOSED REAR SECTION/ ELEVATION (SOUTH FACING) 1:100

ELEVATION 06

0 1 2 3 4 5m 10m

SCALE BAR 1:100

JAMES BRECKELL : ARCHITECT : ARB : RIBA

89 Old Fort Road, Shoreham by Sea, West Sussex, BN43 5HA Tel 07733 268 297, Email: james@breckell.co.uk