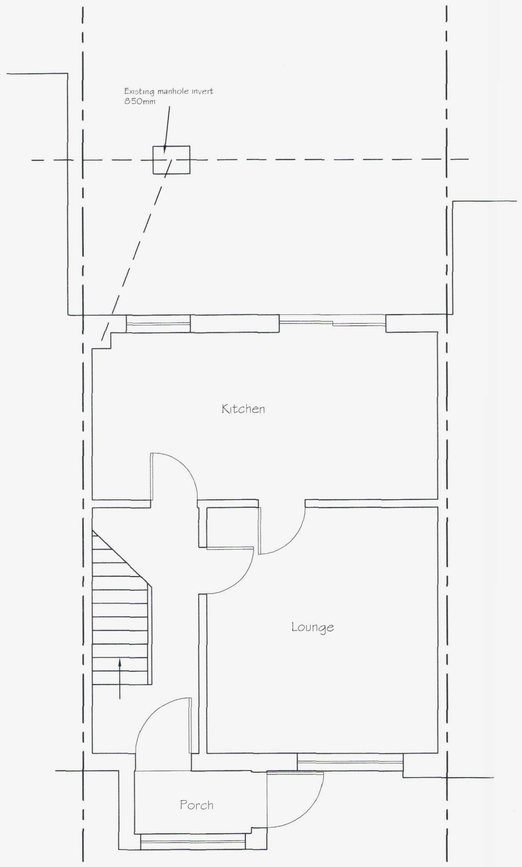

Existing Ground Floor Plan

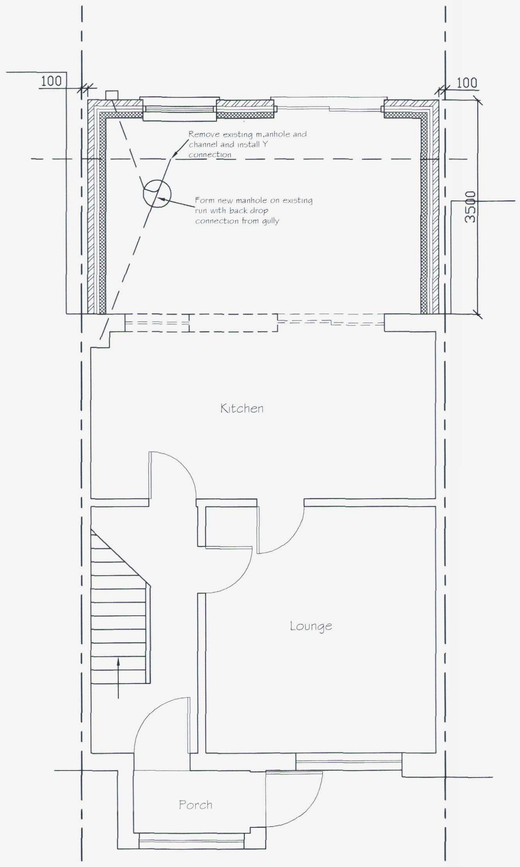

Proposed Ground Floor Plan

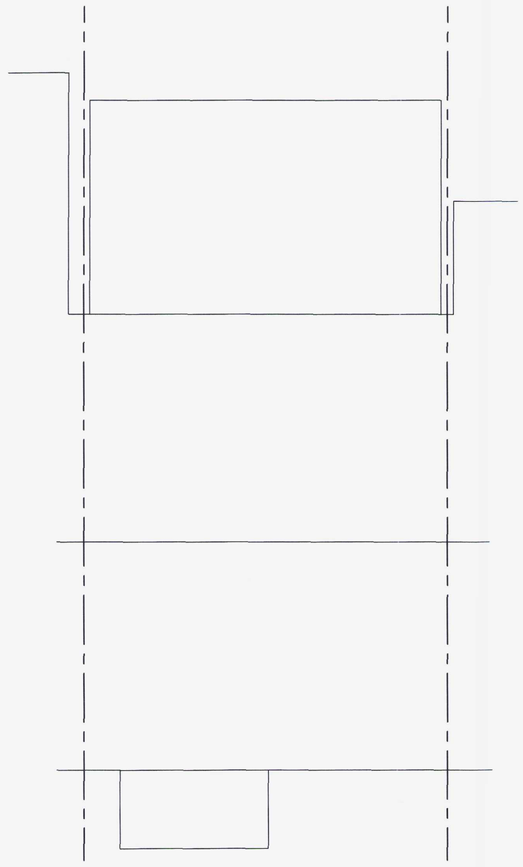

Proposed Roof Plan

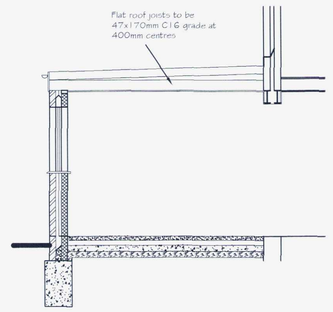

Cross Section



SCALE 1:50

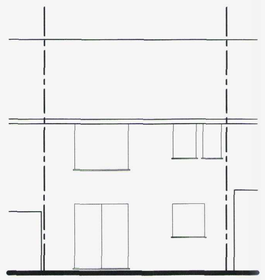

Existing Rear (North) Elevation

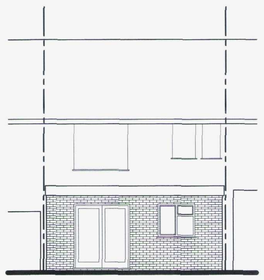

Proposed Rear (North) Elevation

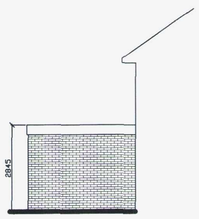

Proposed Side (West) Elevation

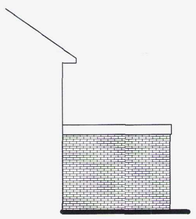

Proposed Side (East) Elevation



SCALE 1:100

ADUR & WORTHING
PLANNING SERVICES
PLAN AWDM/0065/17
DATE VALID 18 JAN 2017

Tony Rogers
Building Consultants
Address: 40 Dawn Crescent, Upper Beeding
West Sussex, BN44 3WH
Telephone: 01903 815225 Fax: 01903 815225

Rev.	Date:	Revision Description:

Client: Mr & Mrs B Williams

Address: 47 Rosemary Drive
Shoreham
West Sussex
BN43 6HT

Project: Proposed single storey rear extension

Scale: 1:50 1:100
Paper Size A1

Date: January 2017

Drawing No: 16/1195/01

Drawn By: AWR

Revision: