


ADUR & WORTHING
PLANNING SERVICES

PLAN	AWDM/0384/14
DATE VALID	25/03/14

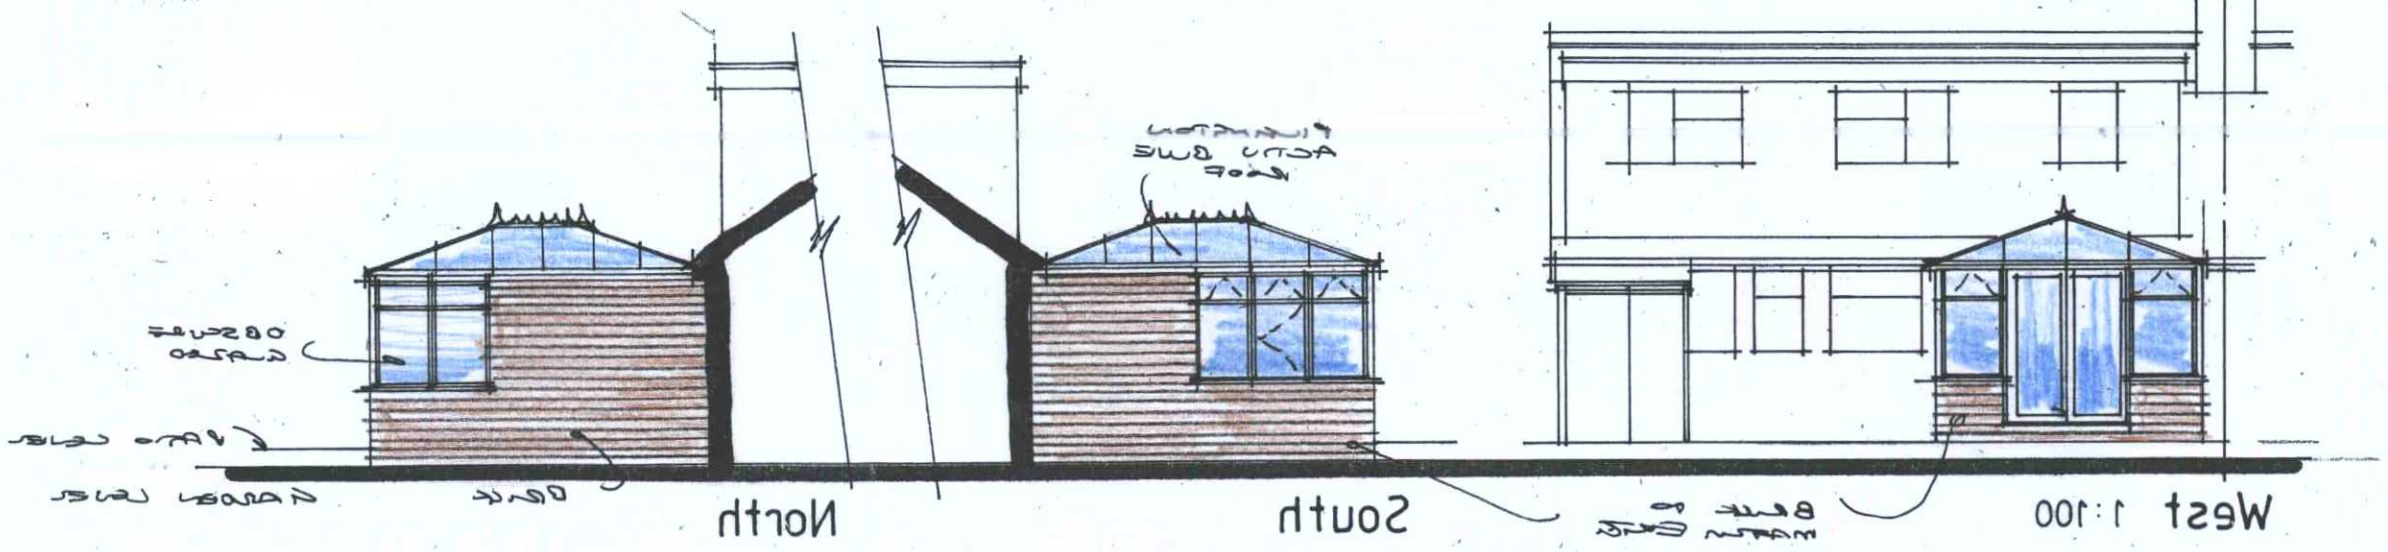

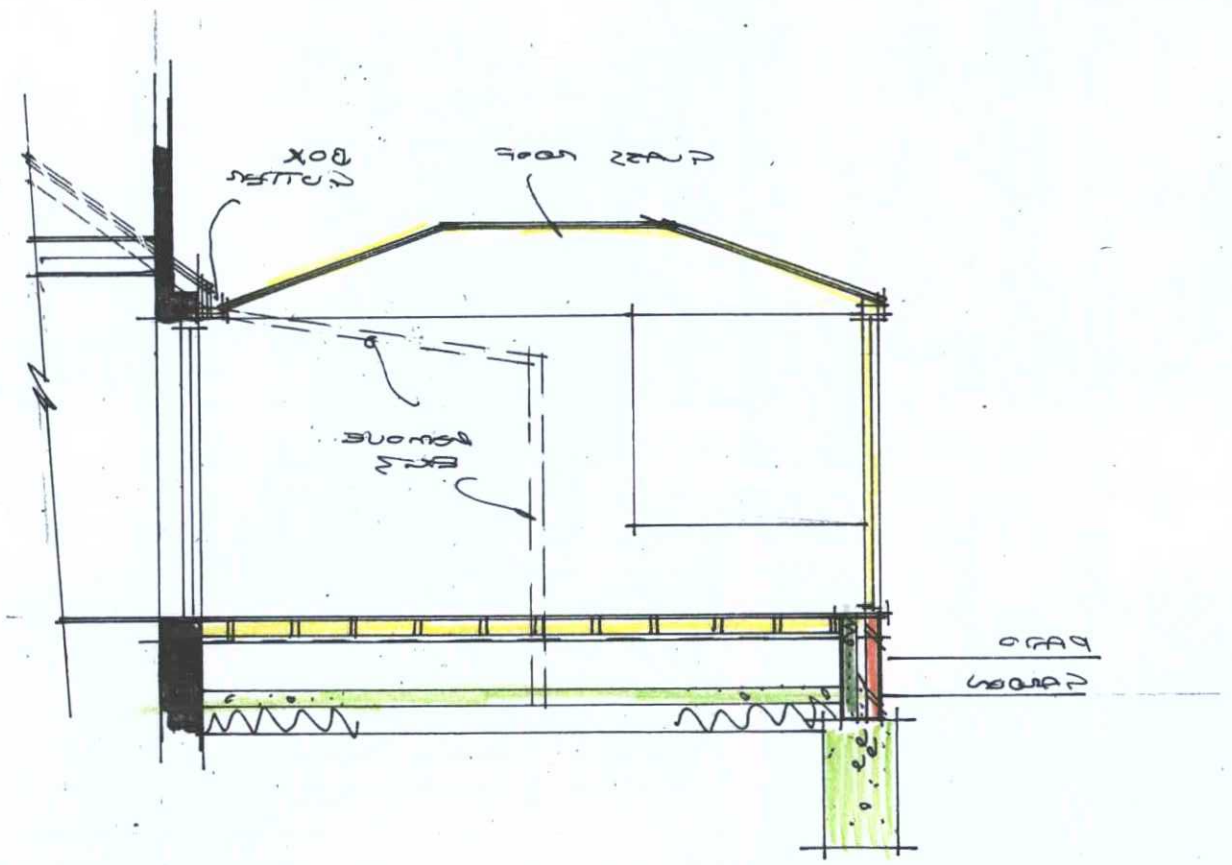

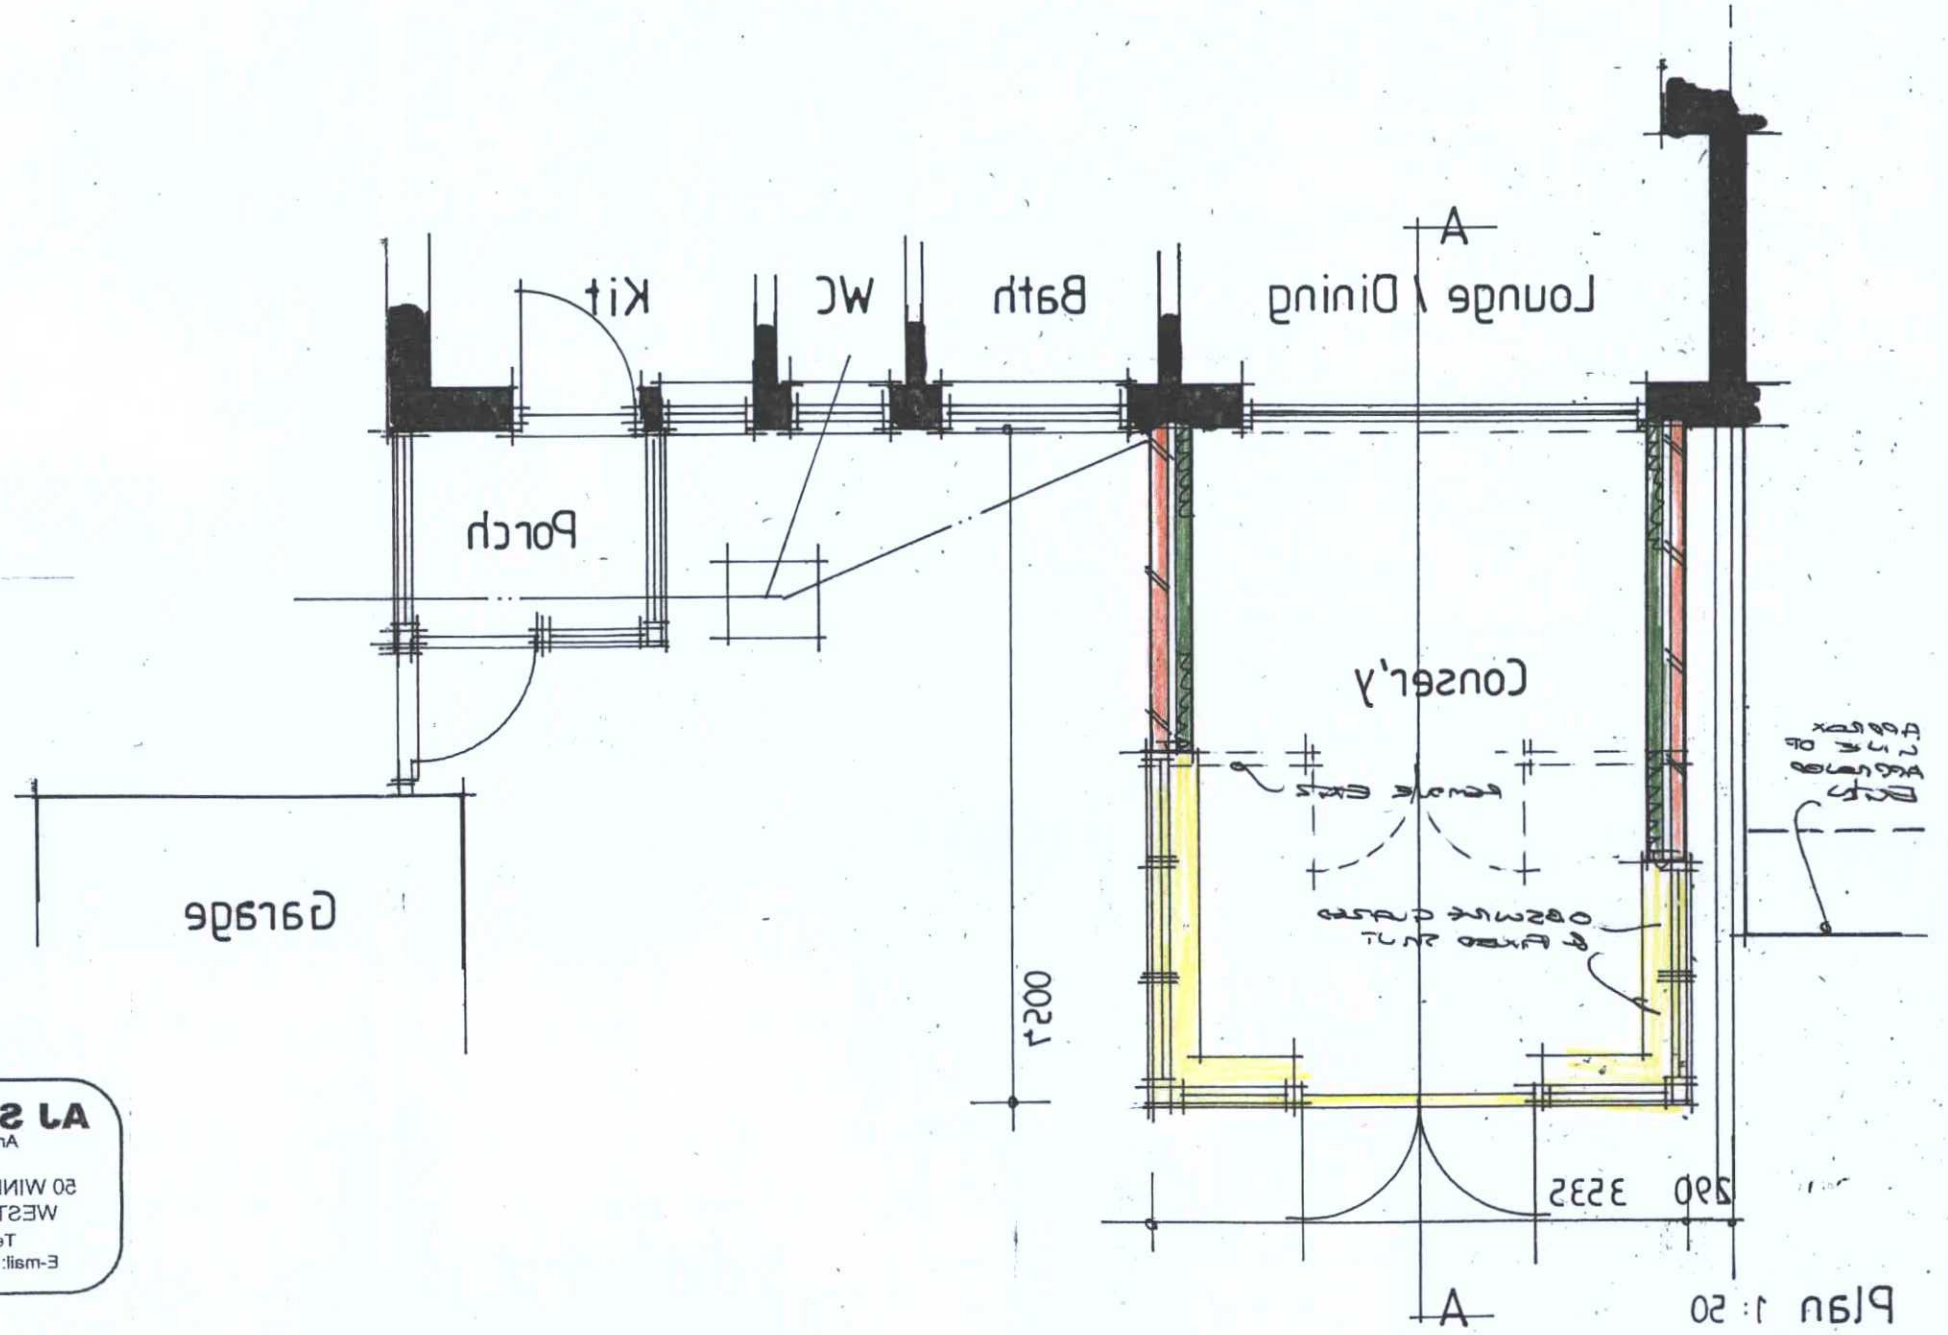

C			
B			
A			
Client	Mrs. J Standen		
Address	113 Western Road : Lancing		
Drawing	Conservatory		No. 1414 : 1
Scale	1:50 / 1:100	Drawn	Date Mar '14

AJ SALTER & SON
Architectural Technicians
and Surveyors
50 WINDSOR ROAD, WORTHING,
WEST SUSSEX, BN11 2LY
Tel/Fax: (01903 209496)
E-mail: ajsalterandson@hotmail.com