
# Location plans

**113 Western Road, Lancing**

DRAWING NO 1414:2

Scale as shown

Site plan 1:1250

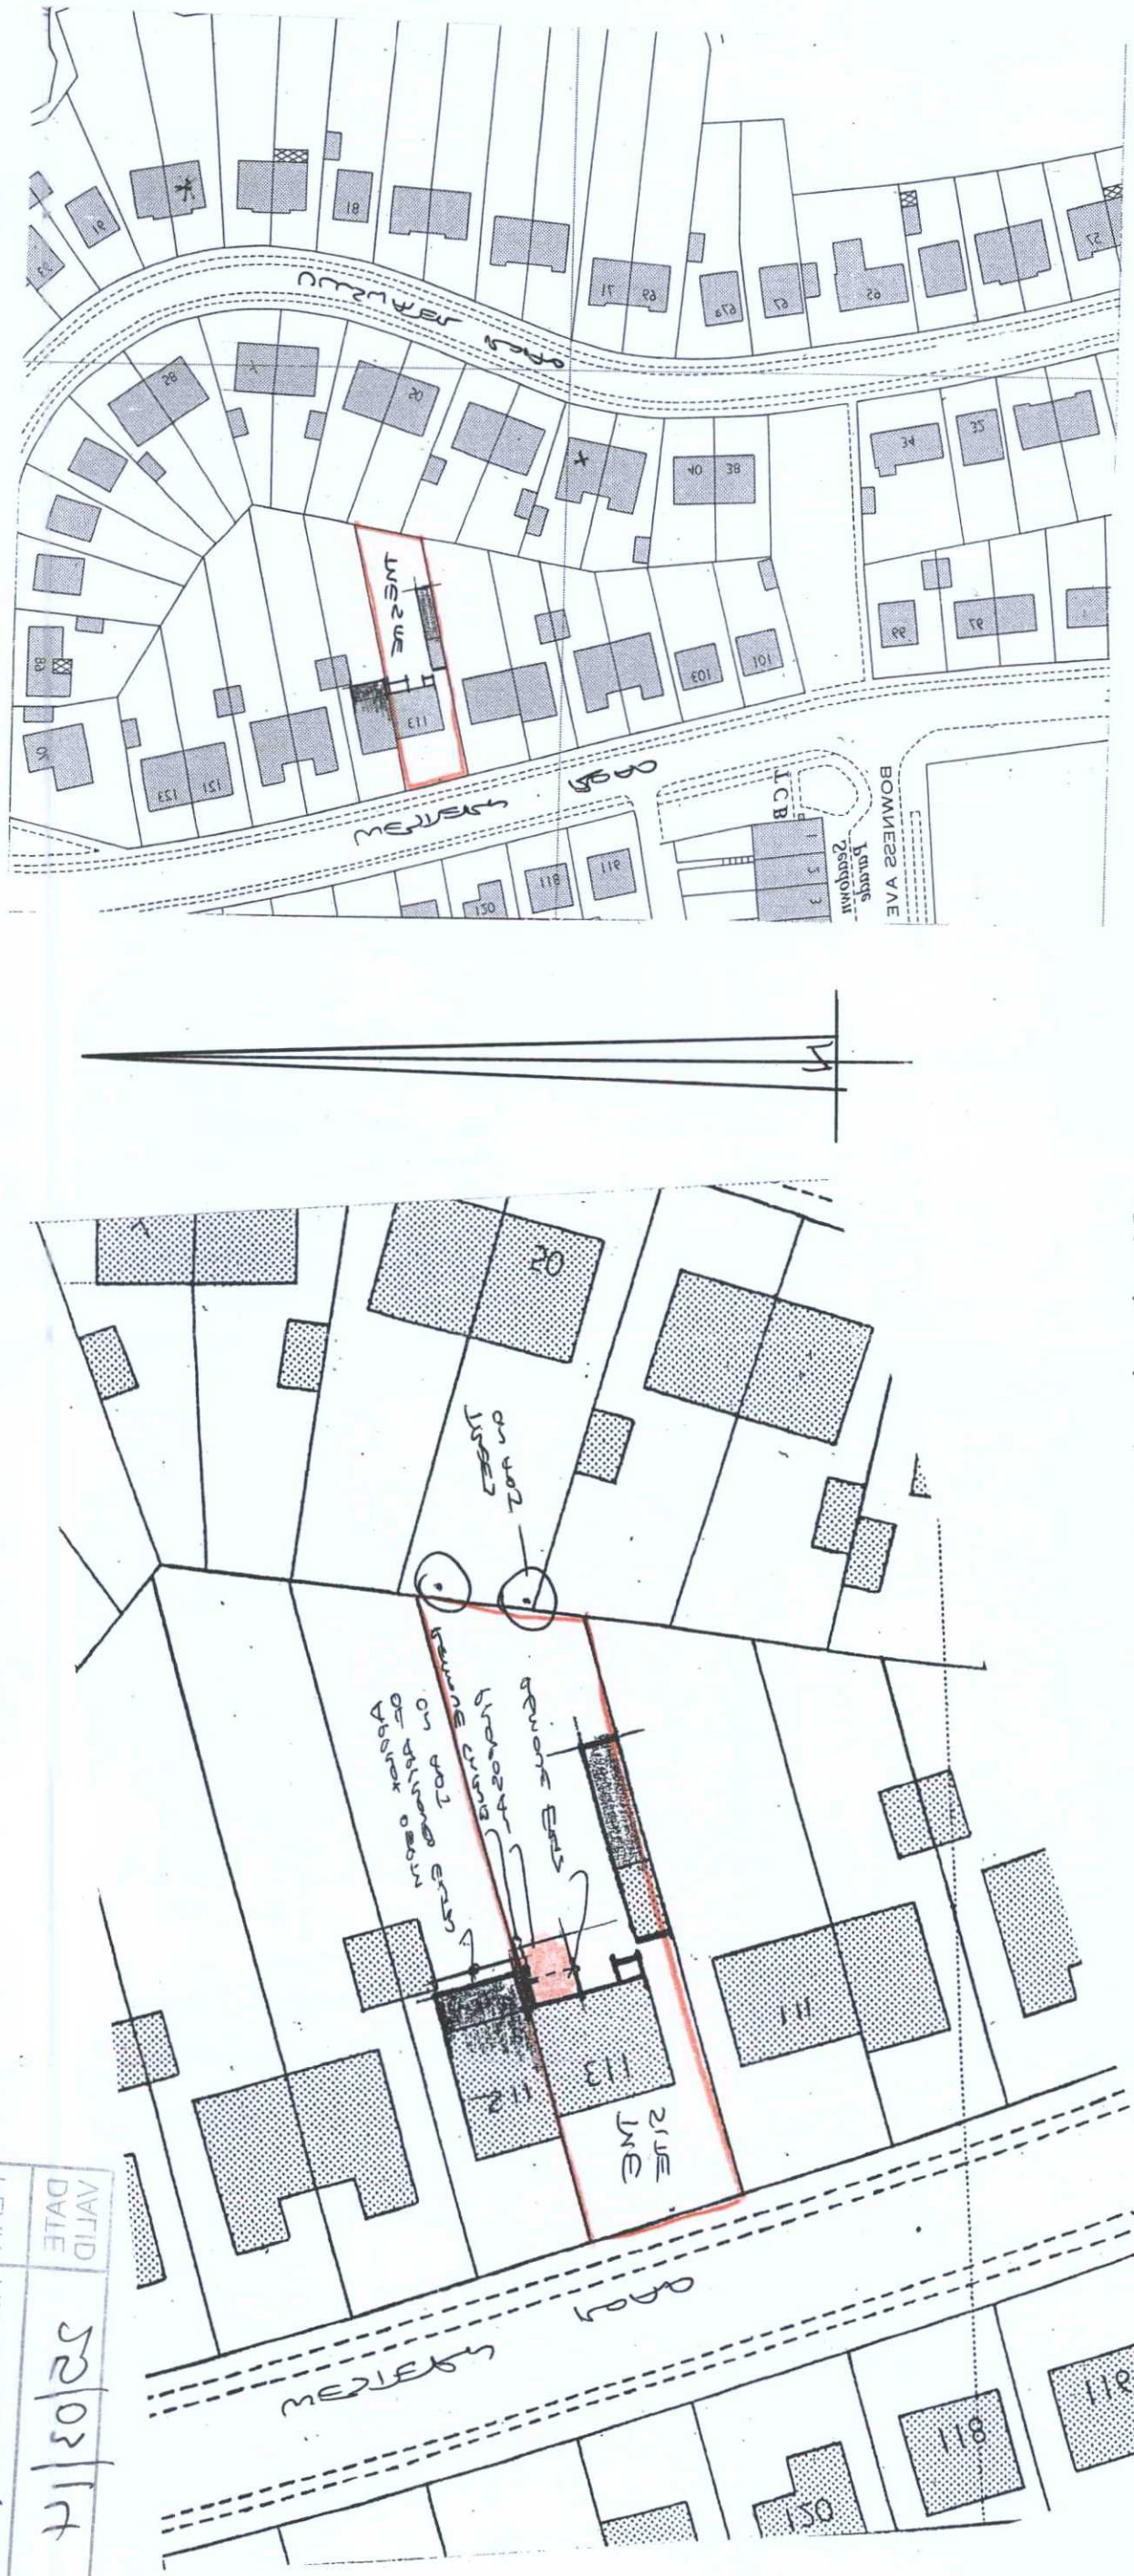


| DATE VALID | PLAN | ADUR & WORTHING PLANNING SERVICES |
|---|---|---|
| 25/03/14 | AWDM 0384/14 | |