

DO NOT SCALE FROM THIS DRAWING

1m 2m 3m 4m 5m 6m 7m 8m 9m 10m


1:50 Scale Bar

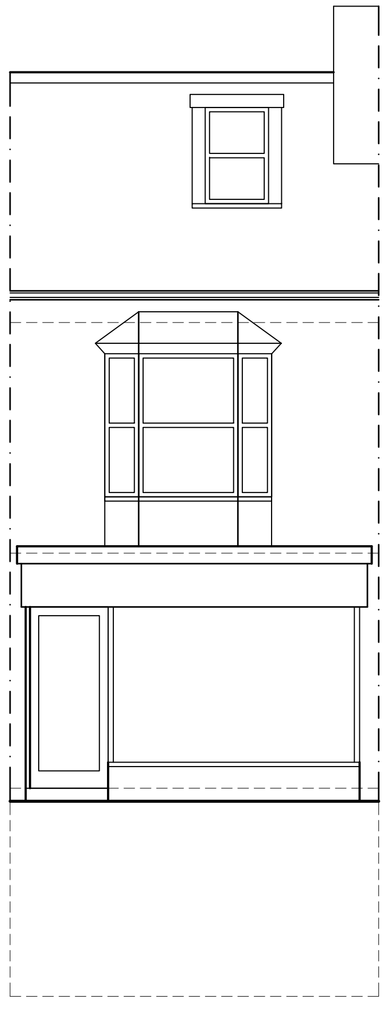


South Elevation

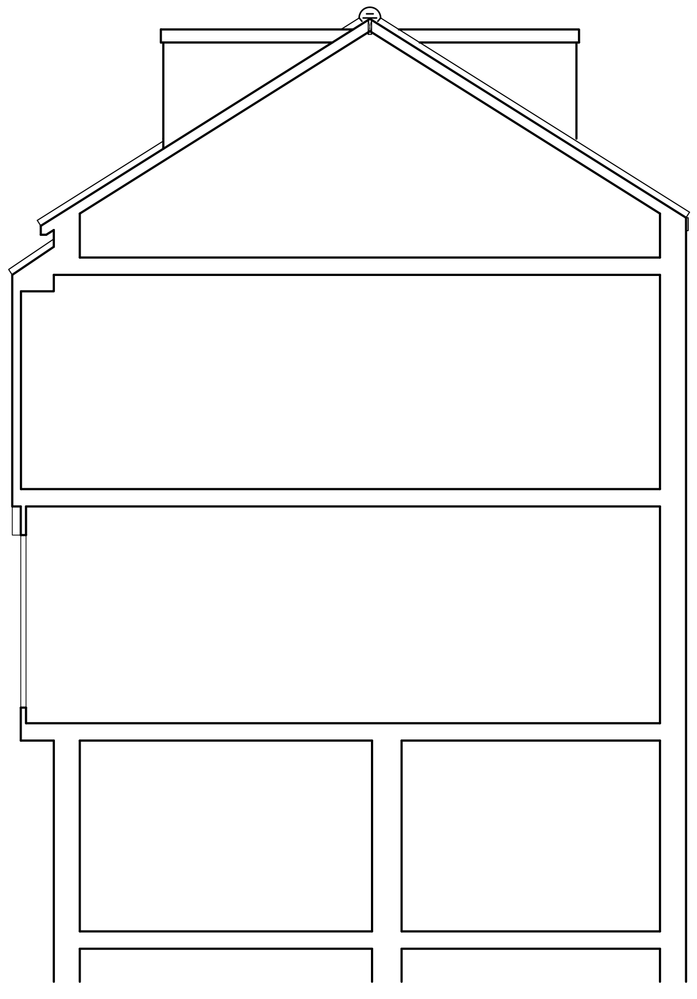


East Elevation

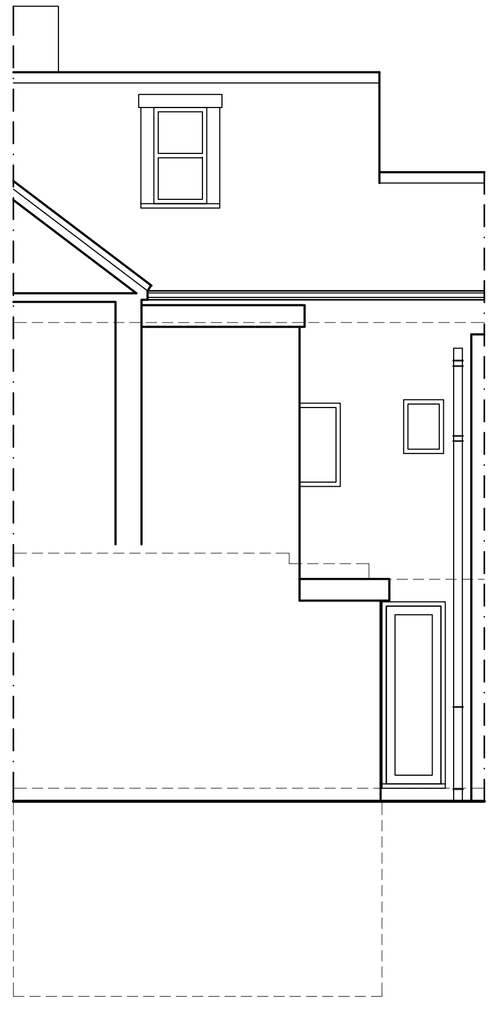


North Elevation

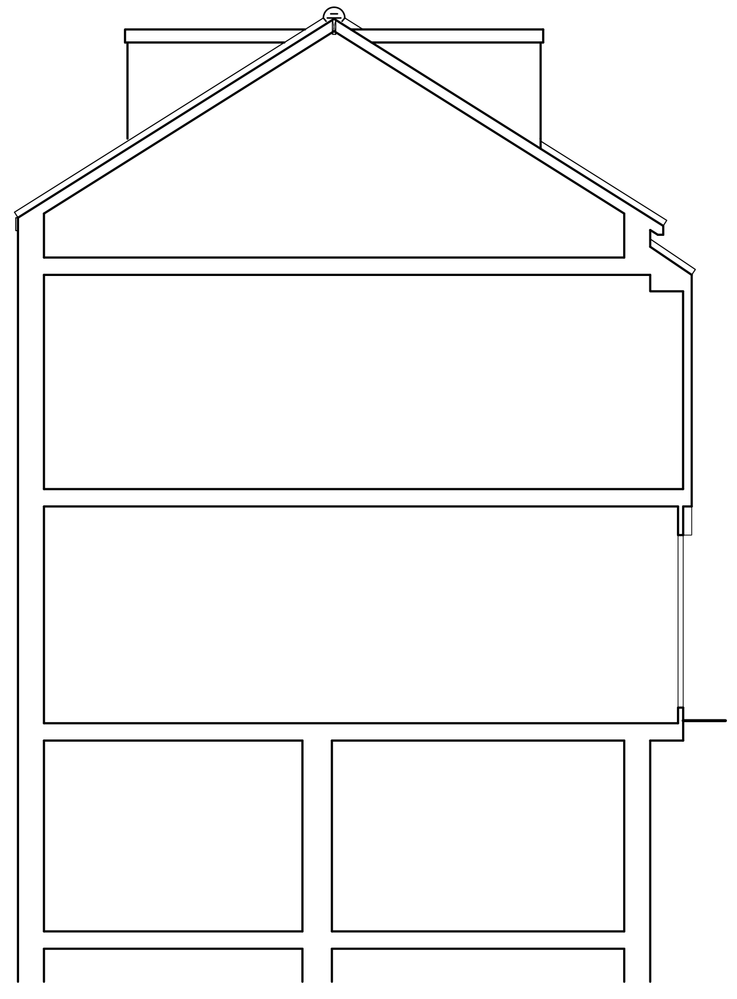


West Elevation

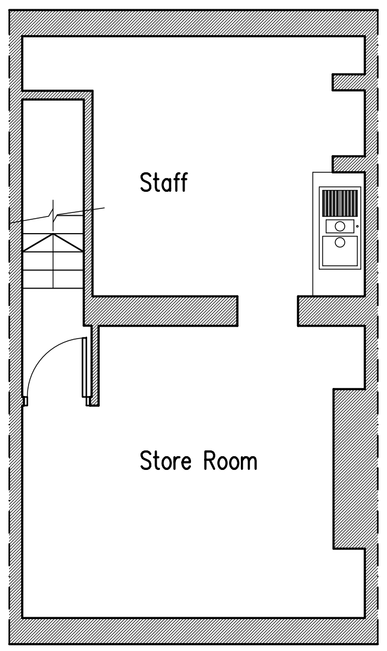


Basement Floor Plan

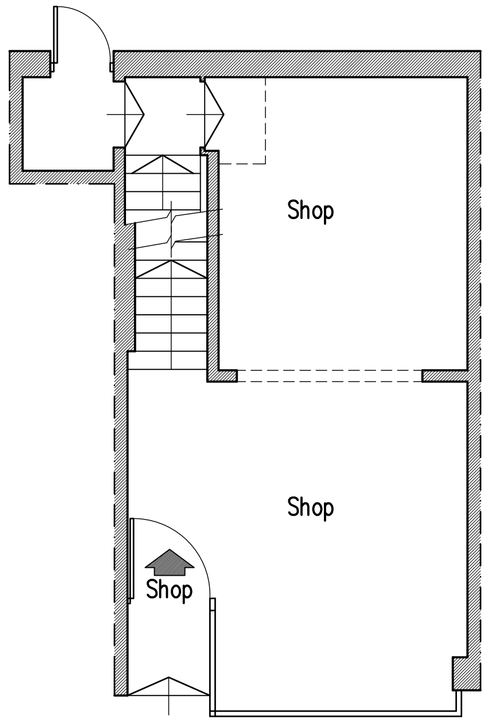


Ground Floor Plan

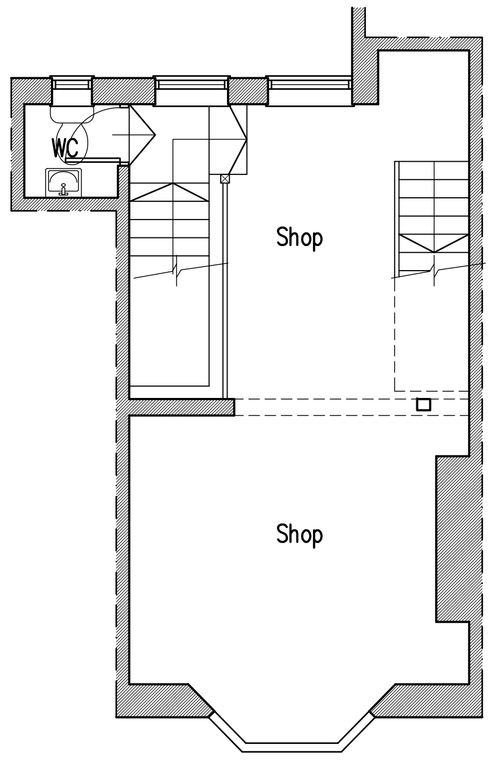

First Floor Plan

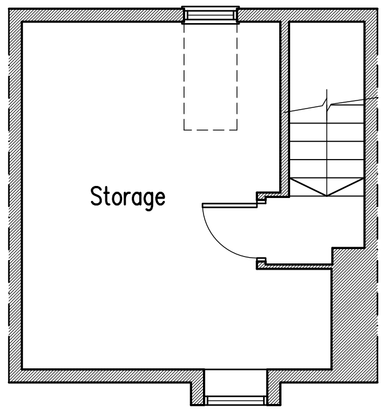

Second Floor Plan

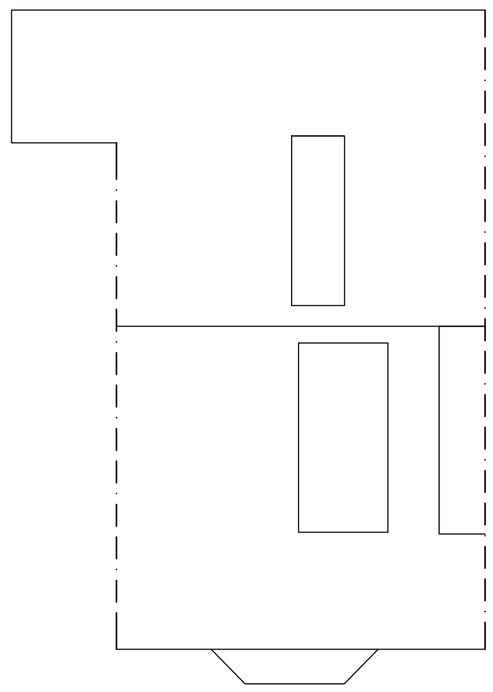

Roof Plan

A	21.06.22	Roof plan added

Proposed Development at: 20 High Street, Shoreham-By-Sea, West Sussex BN43 5DA

rja Planning & Building Consultants Ltd.
1st Floor
10 High Street
Shoreham-By-Sea
West Sussex BN43 5DA
t: 01273 467297 mob: 07971 375739
e: rex@rjapbc.co.uk web: www.rjapbc.co.uk

Chartered Institute of Architectural Technologists

PROJECT: 20 High Street, Shoreham-By-Sea BN43 5DA

DRAWING TITLE: Existing Floor Plans & Elevations

CLIENT: Kingsbury Estate

DWG NO: 18682-01

REVISION: A

SCALE: 1:50 @ A1

DATE: 08.05.18

DRAWN: rex