




Vertical Section

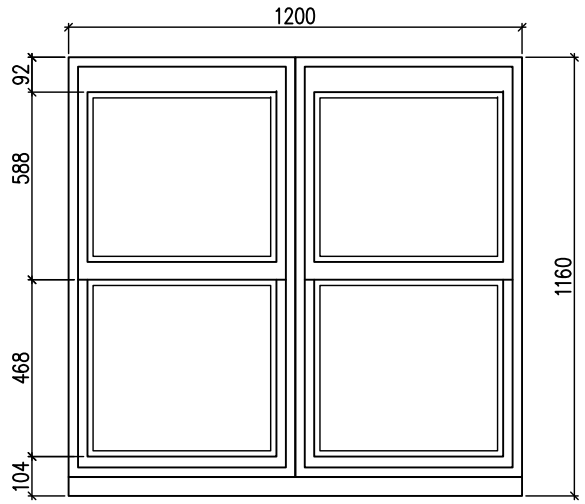


Second Floor Rear Bedroom

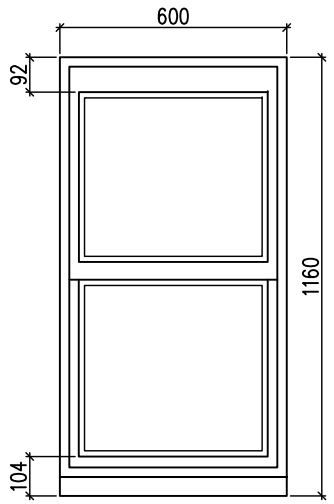

Second Floor Landing

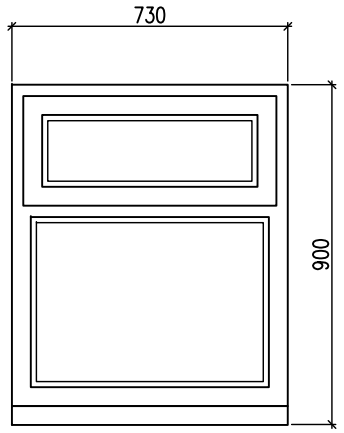


Ground Floor Rear Toilet

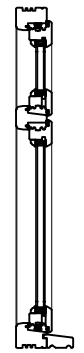

Vertical Section

Block Plan
1:500

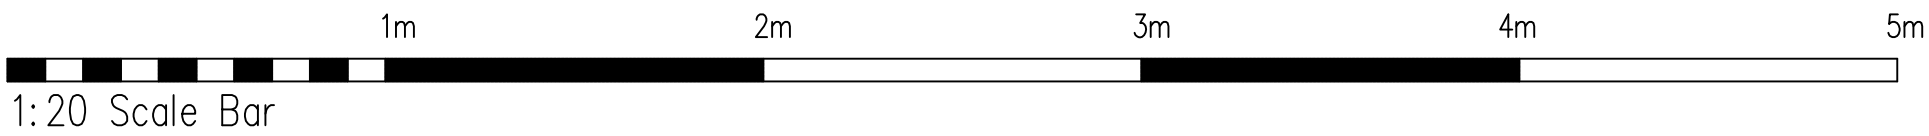

1:20 Scale Bar

Copyright of:

RJA Planning & Building Consultants Ltd.
1st Floor, 10 High Street
Shoreham-By-Sea
West Sussex
BN43 5DA

Tel: 01273 467297
Mob: 07971375739
Email: rex@rjapbc.co.uk

Project:
20 High Street
Shoreham-By-Sea
West Sussex

Title:
Window Details

Client:
Kingsbury Estate

Scale:
1:20 @ A3

Date: **Drawn:**

Drg. No. 18682-03

Rev'n