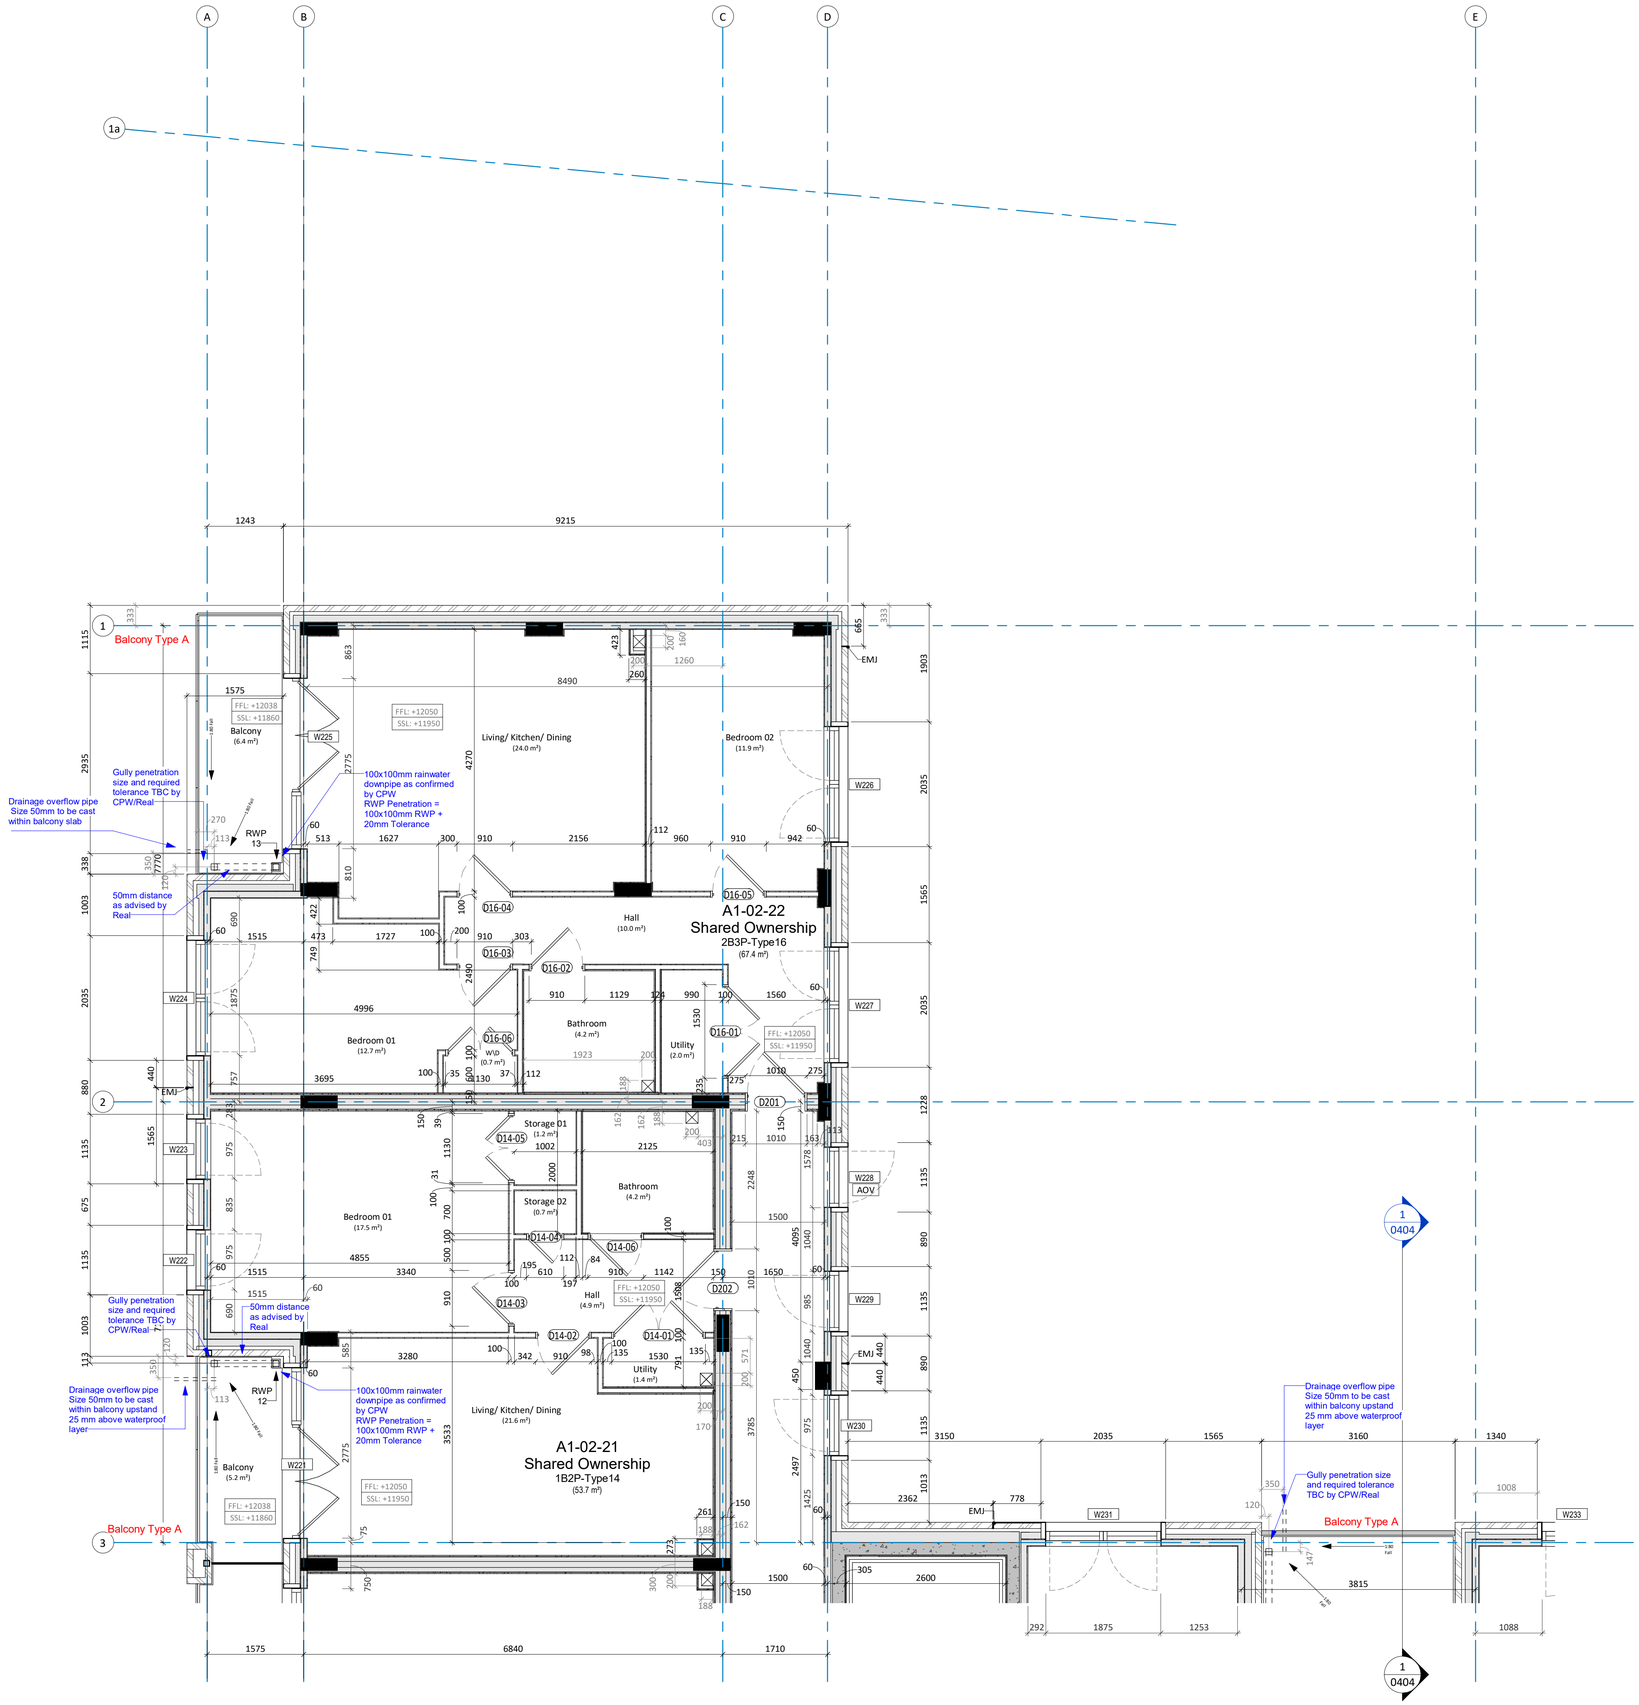

Notes

Do not scale from this drawing. All dimensions to be verified by the contractor on site.

For balcony drainage please refer to drawings:

RL51001-CAL-XX-ZZ-DT-A-0504
RL51001-CAL-XX-ZZ-DT-A-0505
RL51001-CAL-ZZ-ZZ-DT-A-0510
RL51001-CAL-ZZ-ZZ-DT-A-0510
RL51001-CAL-00-XX-DT-A-0511
RL51001-CAL-00-ZZ-DT-A-0518

Key Plan

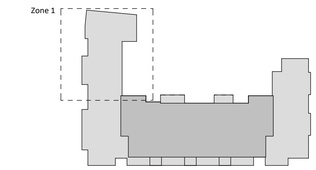

1 : 50@A1

North Point

Rev	Description	Date	Init	Chkd
P11	FFL & SSL levels added	17.01.23	DAM	
P10	Wardrobe & additional dimensions added.	24.11.22	DAM	
P09	Setting out dimensions for slab penetrations added	11.11.22	NF	KH
P08	GA Plan Updates	13.09.22	DAM	
P07	Structural openings updated	22.07.22	DAM	KH
P06	Incorporation/coordination of comments by various parties	24.06.22	DAM	KH
P05	Setting out updates	29.04.22	DAM	SS
P04	Setting out, Window Tags & Dimension	04.03.22	DAM	SS
P03	Drawing updated as part of design development	04.02.22	DAM	SS
P02	Preliminary Issue	26.11.21	DAM	SS
P01	Preliminary Issue	29.10.21	DAM	SS

Project

The Mannings, Shoreham-By-Sea

Title

GA - Plan - Second Floor - Zone 1

Client

Real LSE Ltd

Status

Preliminary

Date	Drawn By	Checked By
04/03/22	DAM	SS

Project No.	Drawing No.	Revision
K210031	RL51001- CAL- Z1- 02-PL- A-0221	P11

calfordseaden

St John's House 1a Knoll Rise Orpington Kent BR6 0JX

01689 888222 orpington@calfordseaden.com calfordseaden.com

calfordseaden LLP is a Limited Liability Partnership Registered in England & Wales number OC315838

LONDON ▮ BIRMINGHAM ▮ CAMBRIDGE ▮ KENT ▮ ESSEX ▮ HAMPSHIRE