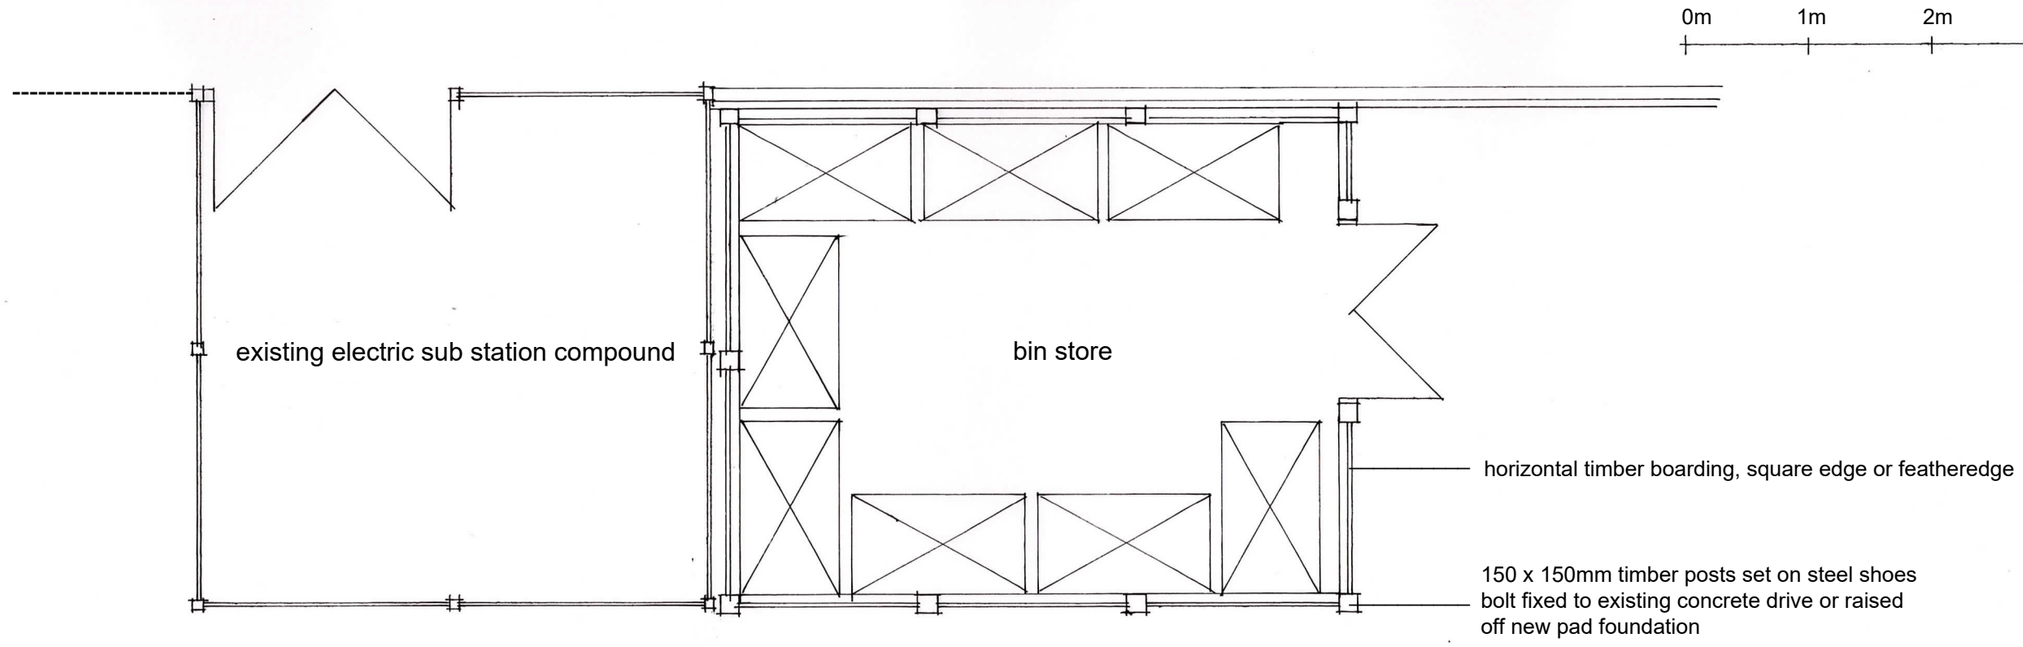

Proposed Plan

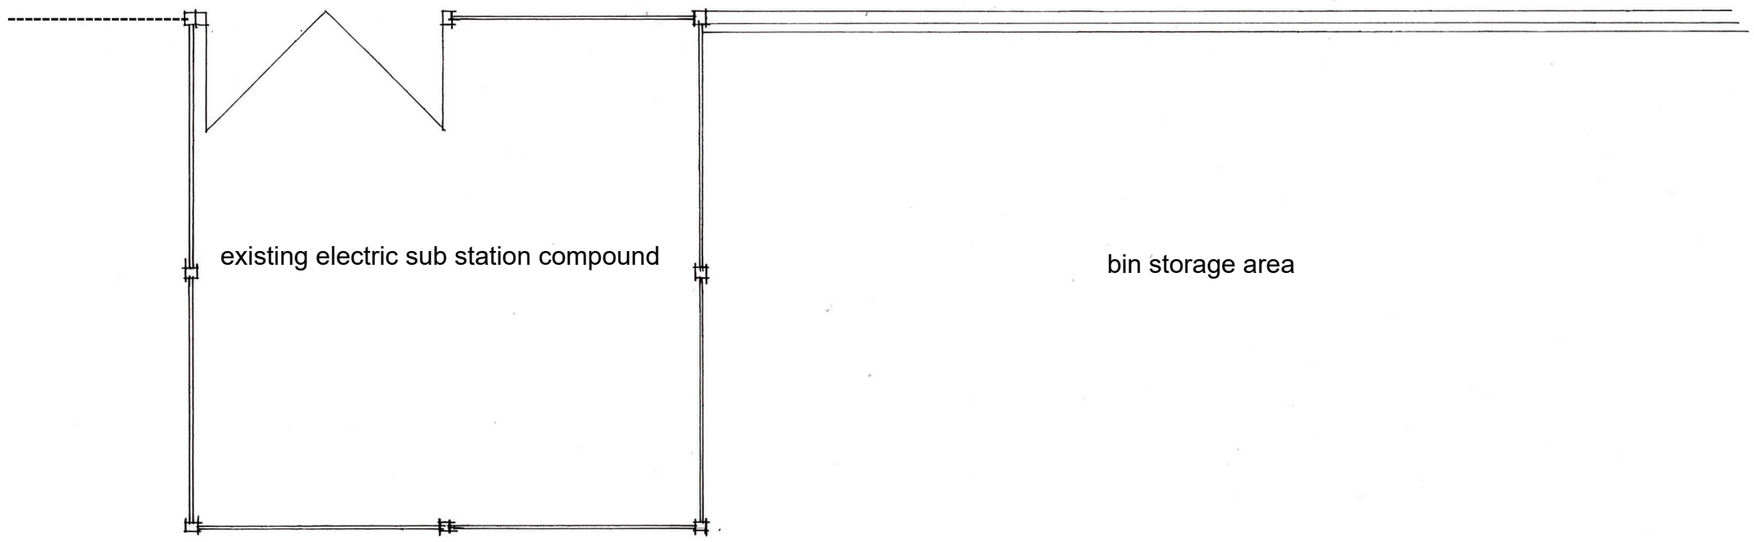

Existing Plan

Sussex Building Surveyors Ltd

01903 529583
adk@sussexbuildingsurveyors.com

Longcroft,
Southdown Road,
Shoreham-by-Sea.
BN43 5AY

Bin Store
Existing & Proposed Plans

Scale: 1:50
Paper: A3
Date: January 2023
Drg No.: SBS/652/05

Do not scale except for planning purposes.
All dimensions to be checked on site.